STATE OF ILLINOIS
DEPARTMENT OF TRANSPORTATION

ROUTE NO.	SECTION	COUNTY	TOTAL SHEETS	SHEET NO.
F.A.P. 389	2424.2 B-I	COOK	23	23
FED. ROAD DIST. NO. 7	ILLINOIS	FED. AID PROJECT-		

SHEET NO. 16
16 SHEETS

Contract No. 60E11

REVISIONS

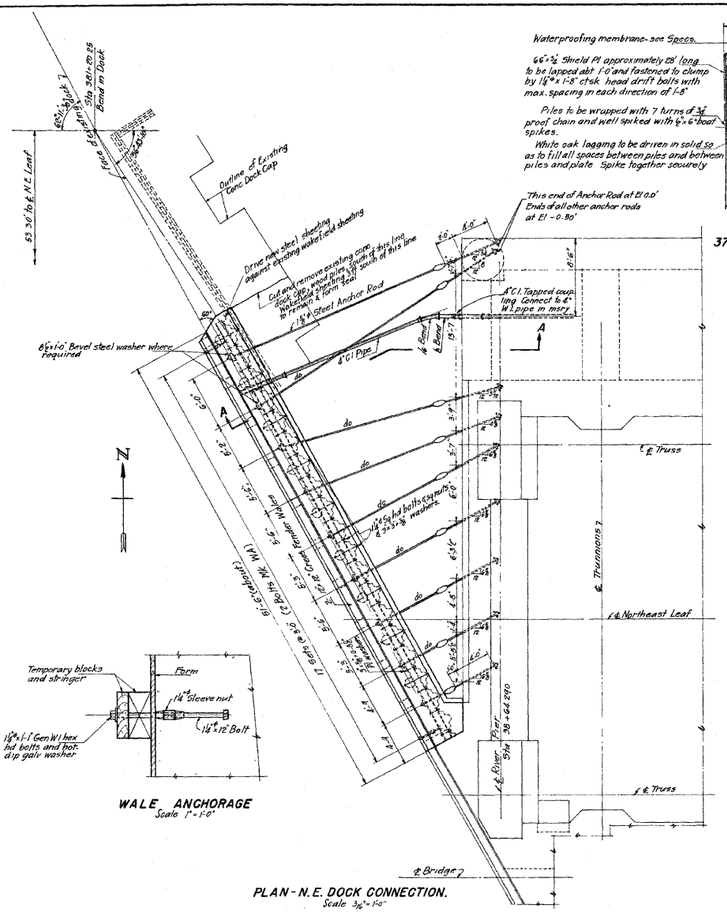

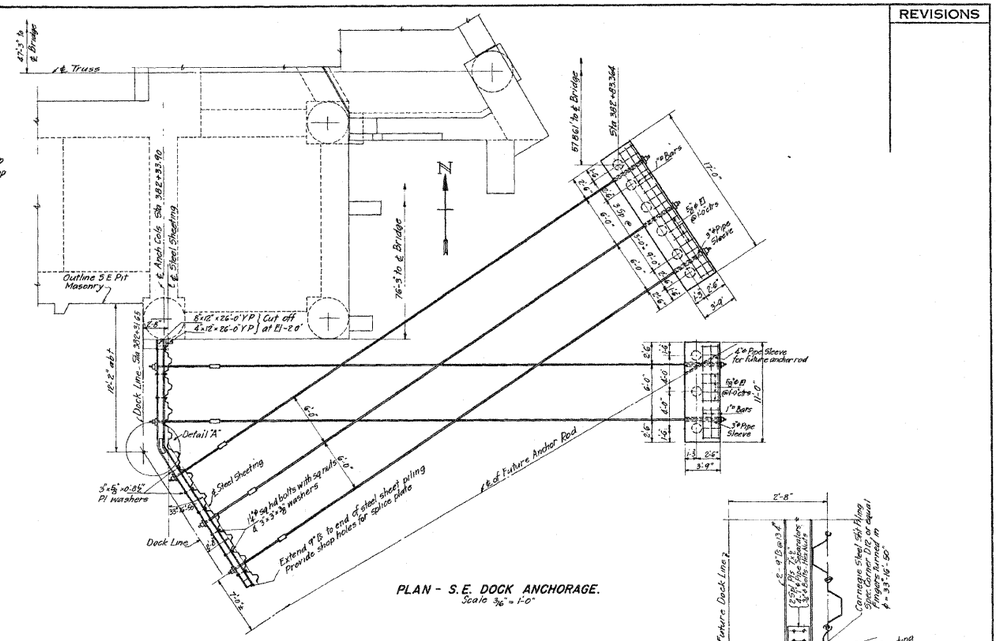

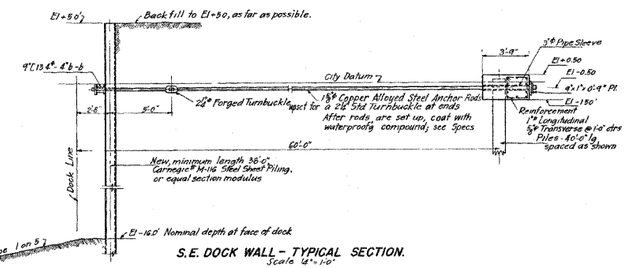

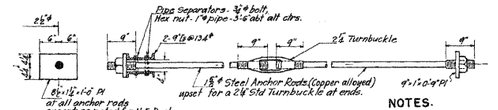

NOTES.
For details of East Pits see Drwg Nos. 16930 to 16933 incl.

STATE OF ILLINOIS
1001
CITY HALL
CHICAGO
REGISTERED STRUCTURAL ENGINEER

Correct — Assistant Bridge Engineer—Design
Approved — Assistant Bridge and Viaduct Engineer
Approved — Chief Bridge and Viaduct Engineer
Approved — City Engineer

CITY OF CHICAGO
DEPARTMENT OF PUBLIC WORKS
BUREAU OF ENGINEERING
DIVISION OF BRIDGES AND VIADUCTS

Four-leaf Trunnion Bascule Bridge

WEST CONGRESS STREET
OVER THE
SOUTH BRANCH—CHICAGO RIVER
SUBSTRUCTURE

DOCK CONSTRUCTION - EAST SIDE PILE CLUMPS

Scale: As Noted	June, 1940
Drawn by J. Biagi	
Traced by A.J.R.	DRWG. 16943
Checked by J. Biagi	FILE No. 11-10F-32
In Charge of [illegible]	

26 OF 29

1624450045

117 D Per 229

FOR INFORMATION ONLY

G:\16843A\Dolphin\Cadd\Prefinal\0162445-60E11-016-EX4.dgn
15-OCT-2008 12:28