ROUTE	SECTION	COUNTY	TOTAL SHEETS	SHEET NUMBER
VARIOUS	2008-051 BP	COOK	38	22

CONTRACT NO. 60F02

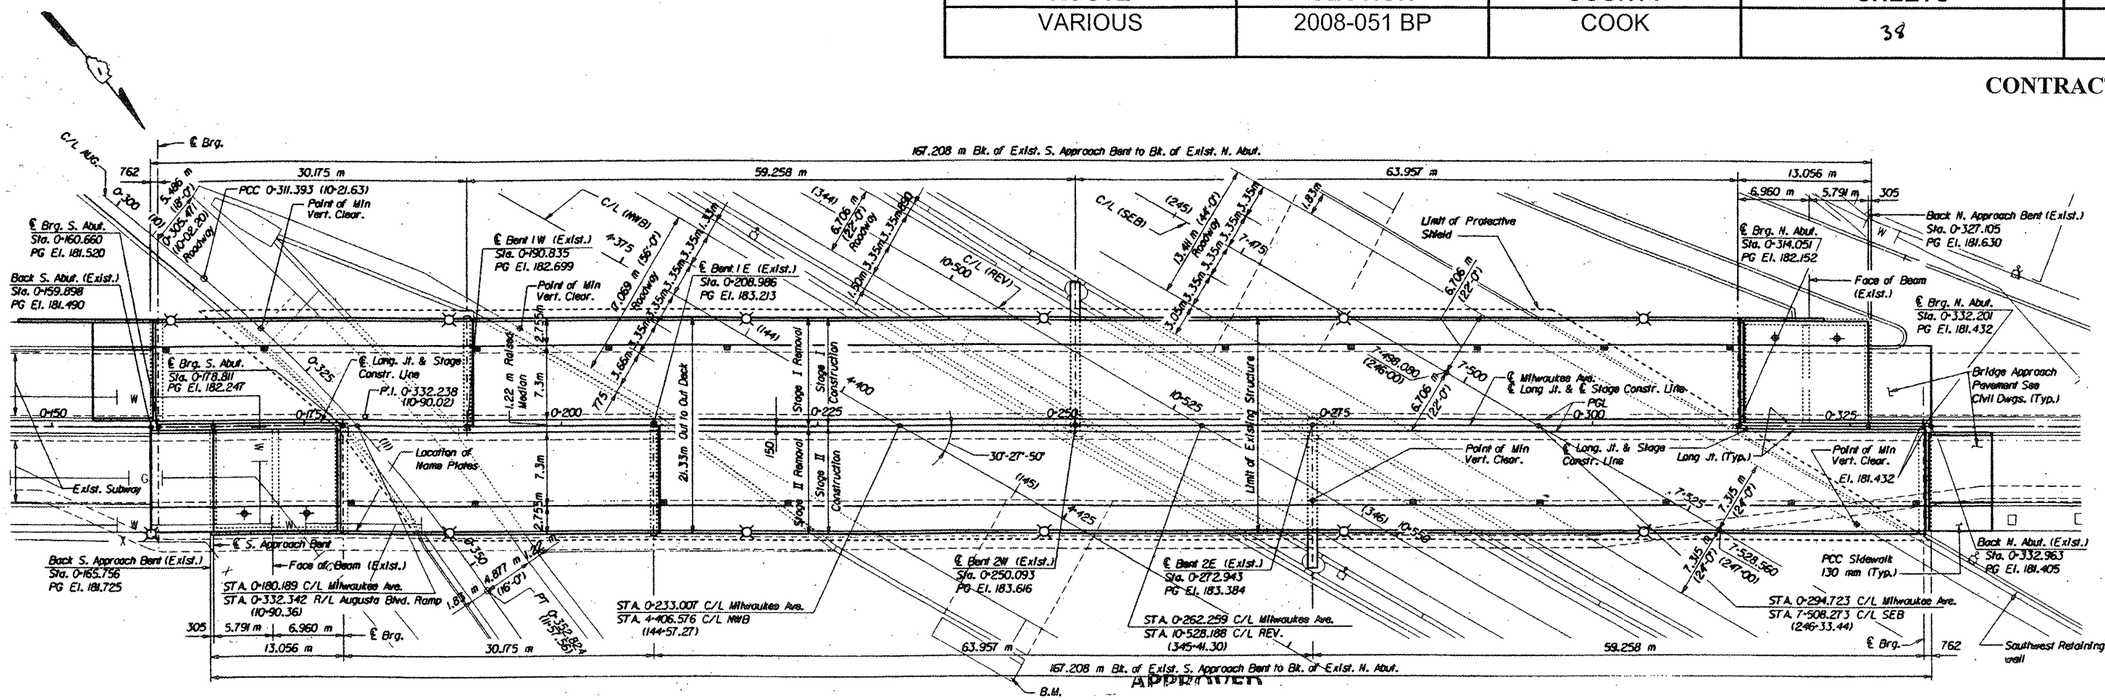

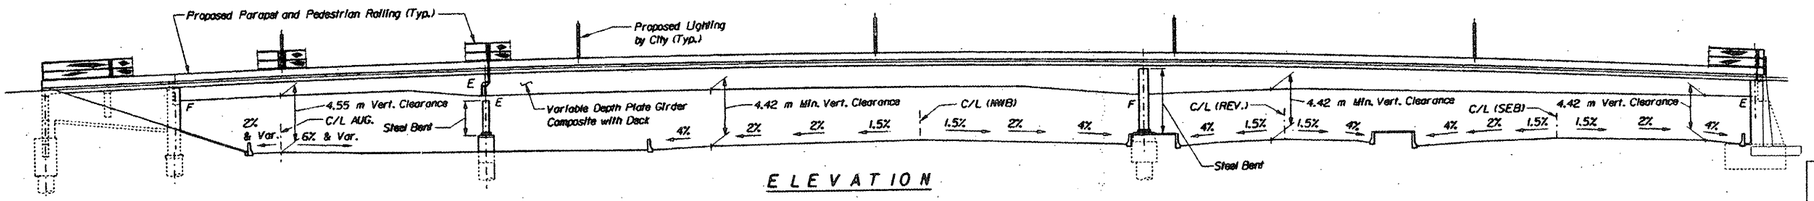

FOR INFORMATION ONLY

LOCATION NO.5

EXIST. BRIDGE PLANS MILWAUKEE AVE. OVER I-90/94 SN 016-2045