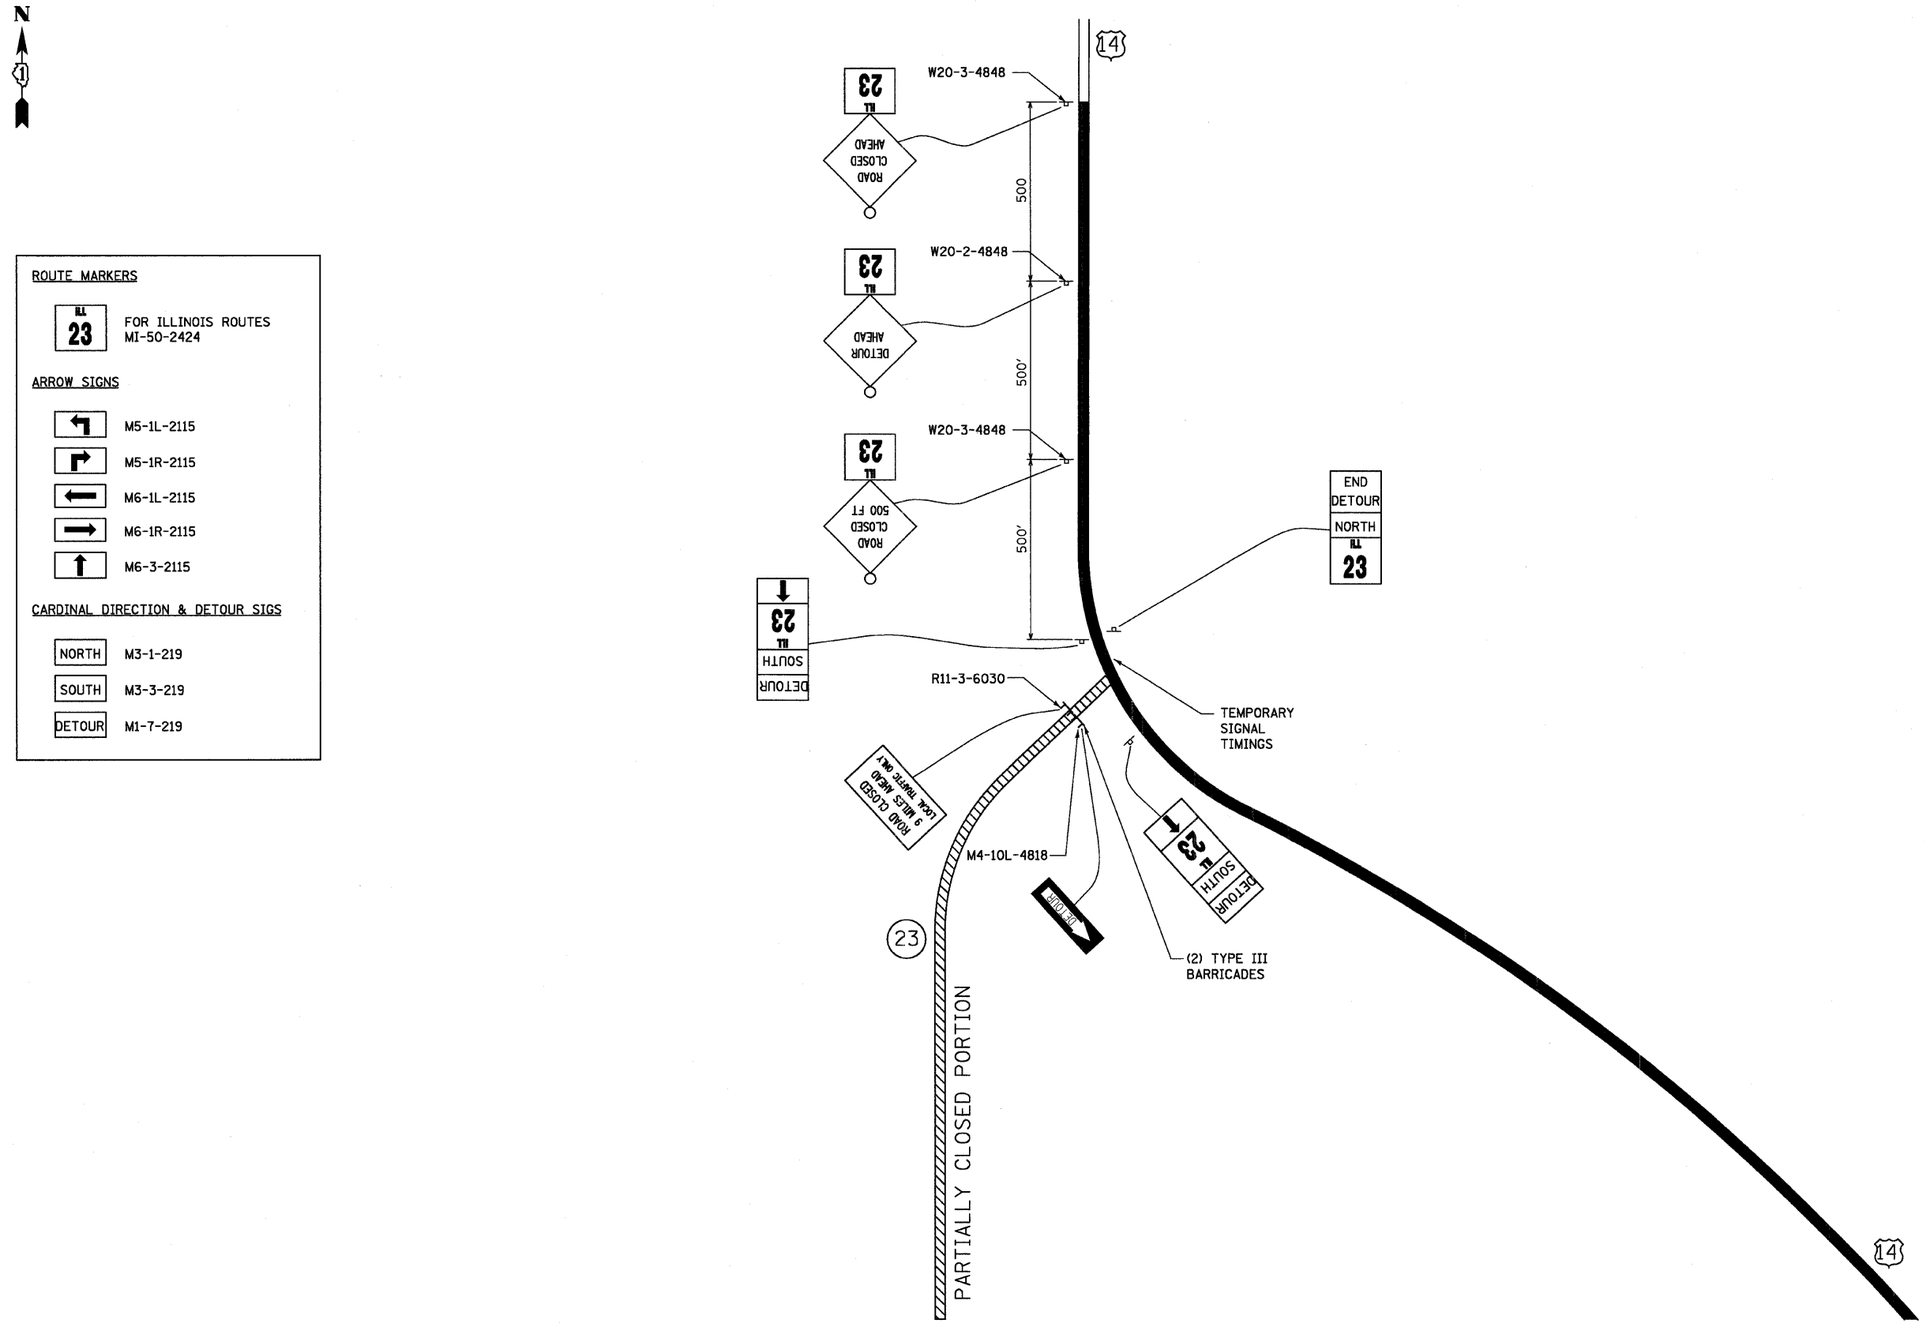

FILE NAME = $FILEL$	USER NAME = $USER$	DESIGNED - GJM	REVISED - 5/13/2008	STATE OF ILLINOIS DEPARTMENT OF TRANSPORTATION	DETOUR ROUTE	F.A.P RTE. 324	SECTION 23B-1	COUNTY MCHENRY	TOTAL SHEETS 97	SHEET NO. 25
		DRAWN - GJM	REVISED - 7/18/2008					CONTRACT NO. 62892		
	PLOT SCALE = $SCALE$	CHECKED - EJL	REVISED - ___							
	PLOT DATE = 7/17/2008	DATE - 3/11/2008	REVISED - ___		SCALE: NONE / SHEET NO. 9 OF 9 SHEETS / STA. 59+00 TO STA. 89+00	FED. ROAD DIST. NO. 1	ILLINOIS	FED. AID PROJECT		

...\Mstr\FINAL\MOT507264.dgn 7/17/2008 4:29:04 PM