EXISTING PLAN LEGEND

- REMOVAL LIMITS
- GUARDRAIL/FENCE REMOVAL
- SELECTIVE CLEARING
- TREE REMOVAL
- SOIL BORING LOCATION
- HFE HMA FIELD ENTRANCE
- HCE HMA COMMERCIAL ENTRANCE
- HPE HMA PRIVATE ENTRANCE

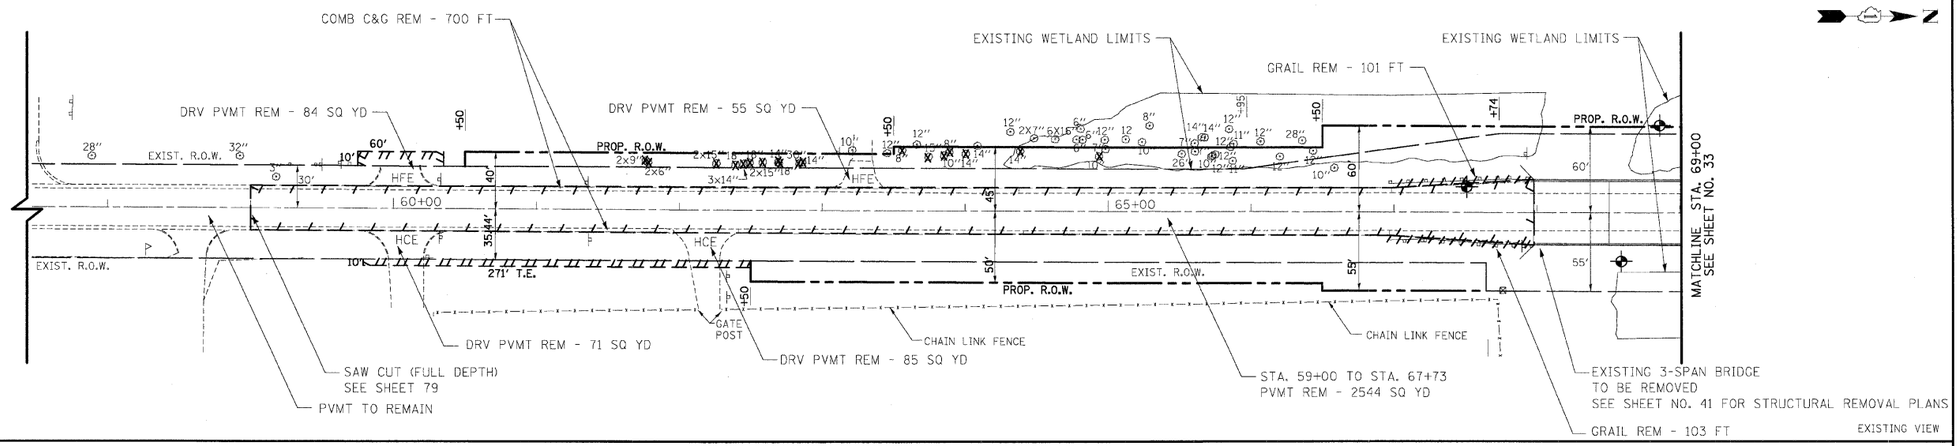

EXISTING VIEW

NOTES

1. FOR DRIVEWAY DETAILS SEE DISTRICT STANDARDS BD-01 & BD-02

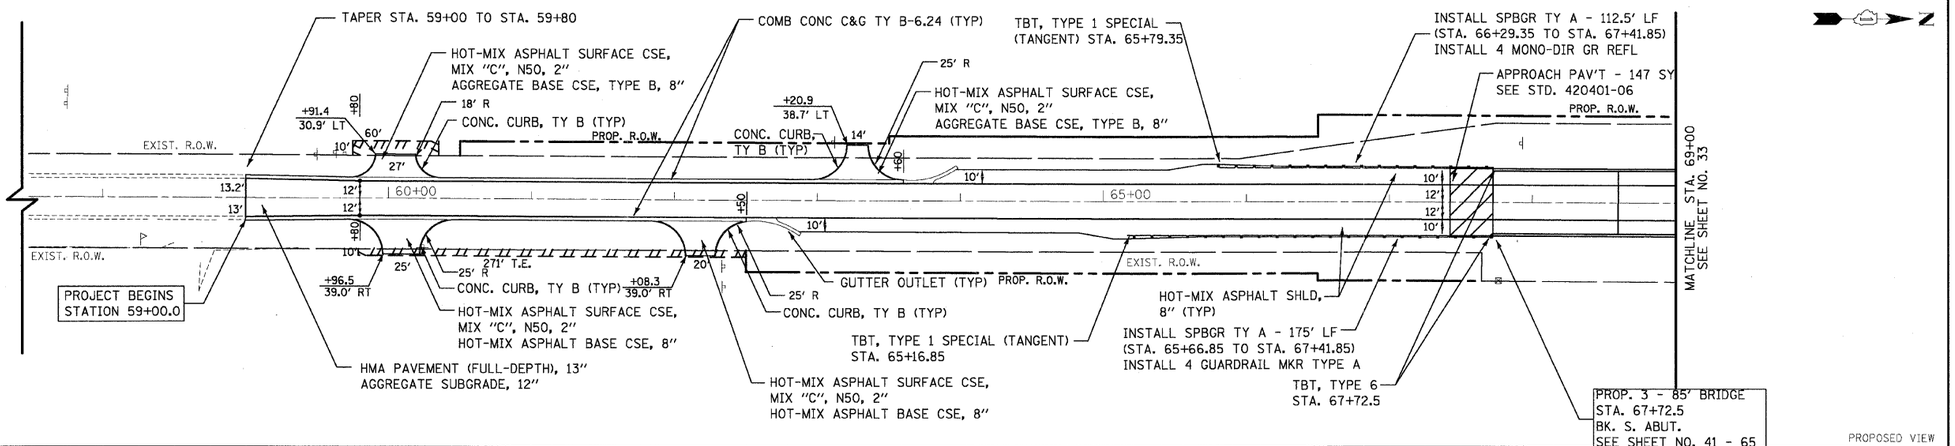

PROPOSED VIEW

1"=50'

50 0 50 100
SCALE FEET

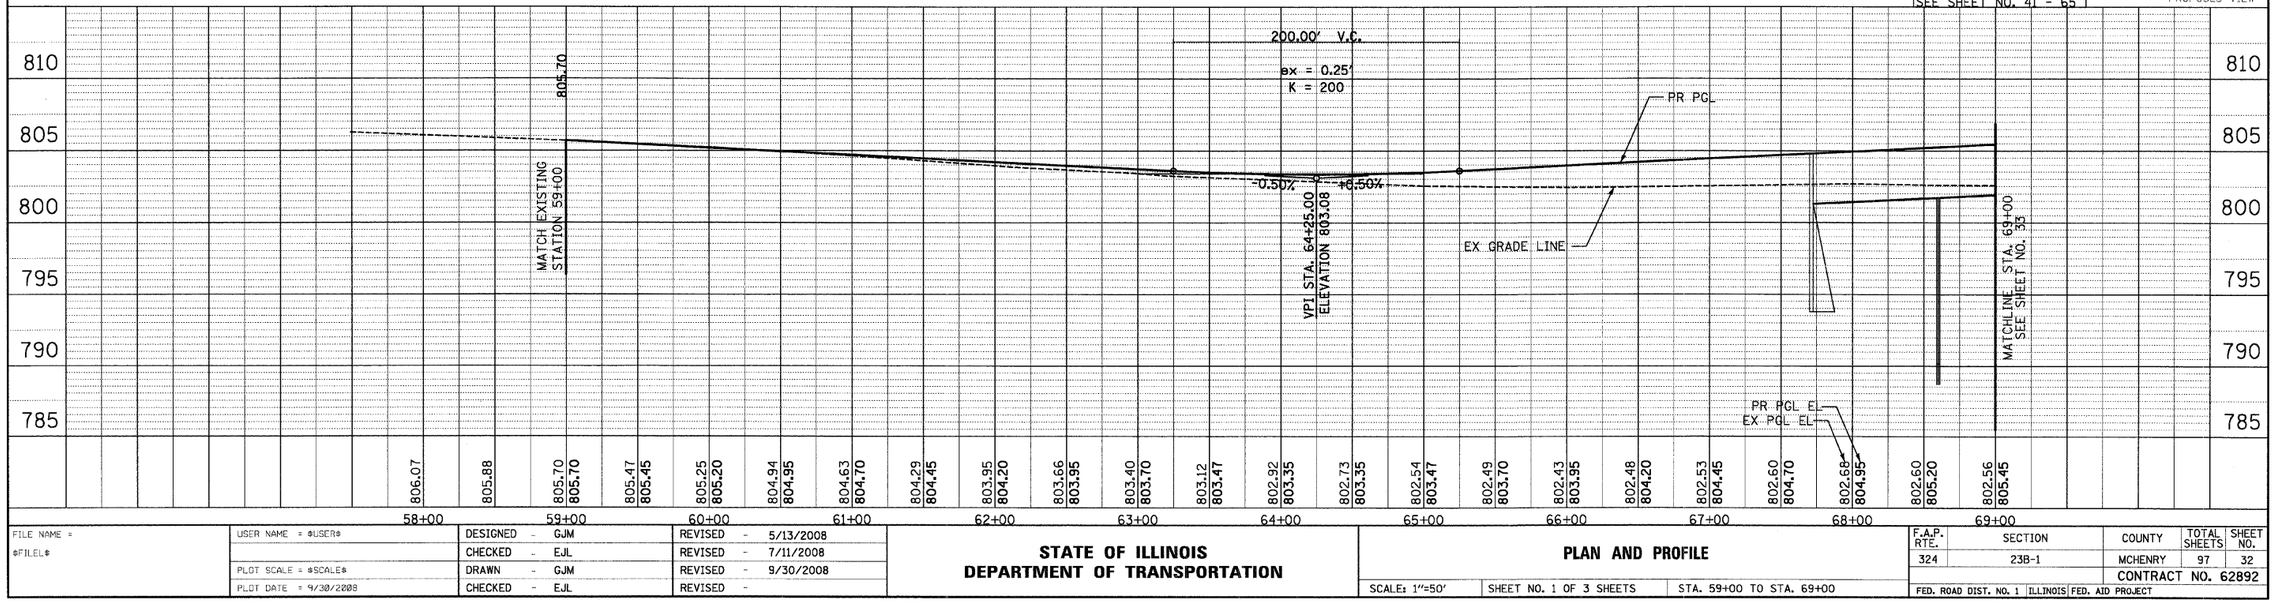

FILE NAME = $FILEL$	USER NAME = $USER$	DESIGNED - GJM	REVISED - 5/13/2008	**STATE OF ILLINOIS DEPARTMENT OF TRANSPORTATION**
		CHECKED - EJL	REVISED - 7/11/2008	
	PLOT SCALE = $SCALE$	DRAWN - GJM	REVISED - 9/30/2008	
	PLOT DATE = 9/30/2008	CHECKED - EJL	REVISED -	

PLAN AND PROFILE

SCALE: 1"=50' | SHEET NO. 1 OF 3 SHEETS | STA. 59+00 TO STA. 69+00

F.A.P. RTE.	SECTION	COUNTY	TOTAL SHEETS	SHEET NO.
324	23B-1	MCHENRY	97	32
		CONTRACT NO. 62892		
FED. ROAD DIST. NO. 1	ILLINOIS	FED. AID PROJECT		

PLAN: SURVEYED | DRAWN | ALIGNMENT CHECKED | RT. OF WAY CHECKED | 2000 FILE NAME | NOTE BOOK | NO. | BY | DATE

PROFILE: SURVEYED | PLOTTED | DRAWN | CHECKED | B.M. NOTED | STRUCTURE NOTATIONS CHKD | NOTE BOOK | NO. | BY | DATE

...\Mstn\FINAL\PP107264.dgn 9/30/2008 1:52:02 PM