CONTRACT NO. 62B92

F.A.P RTE.	SECTION	COUNTY	TOTAL SHEETS	SHEET NO.
324	23B-1	MCHENRY		34B
STA. 74+00		TO STA. 89+00		
FED. ROAD DIST. NO.	ILLINOIS	FED. AID PROJECT		

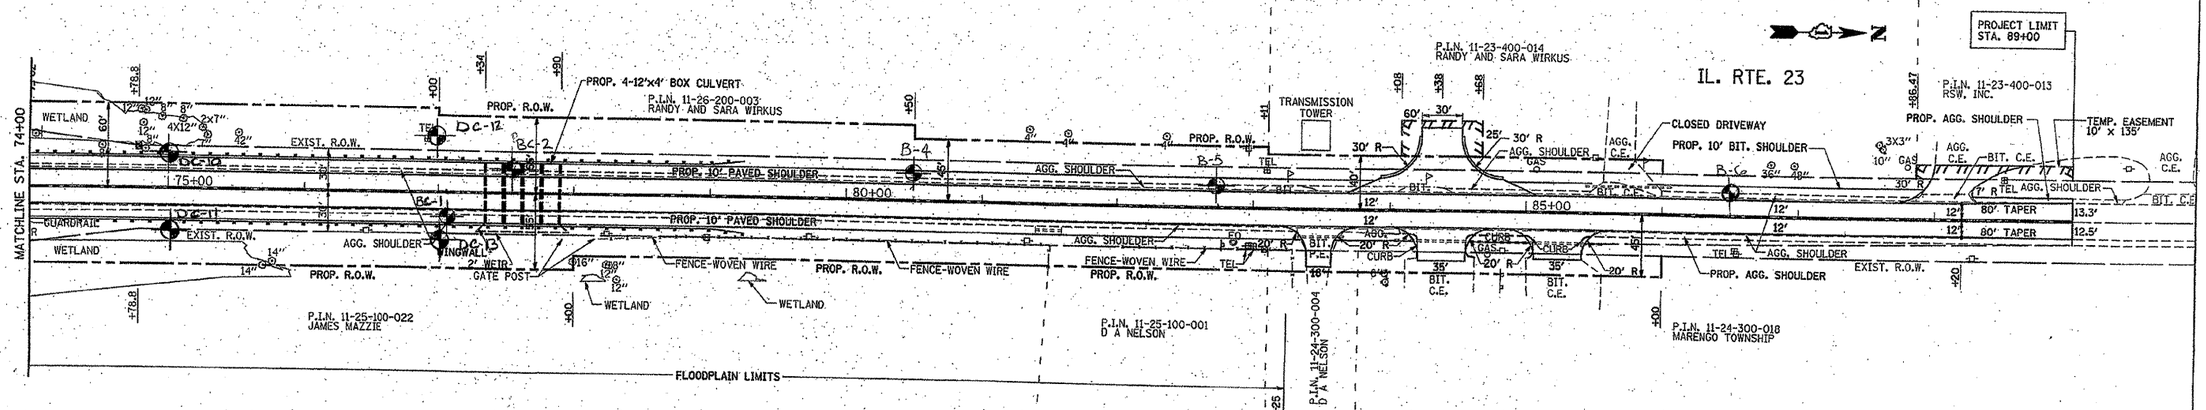

RECEIVED
MAY 05 2008
DIST. ONE-DESIGN

FOR INFORMATION ONLY

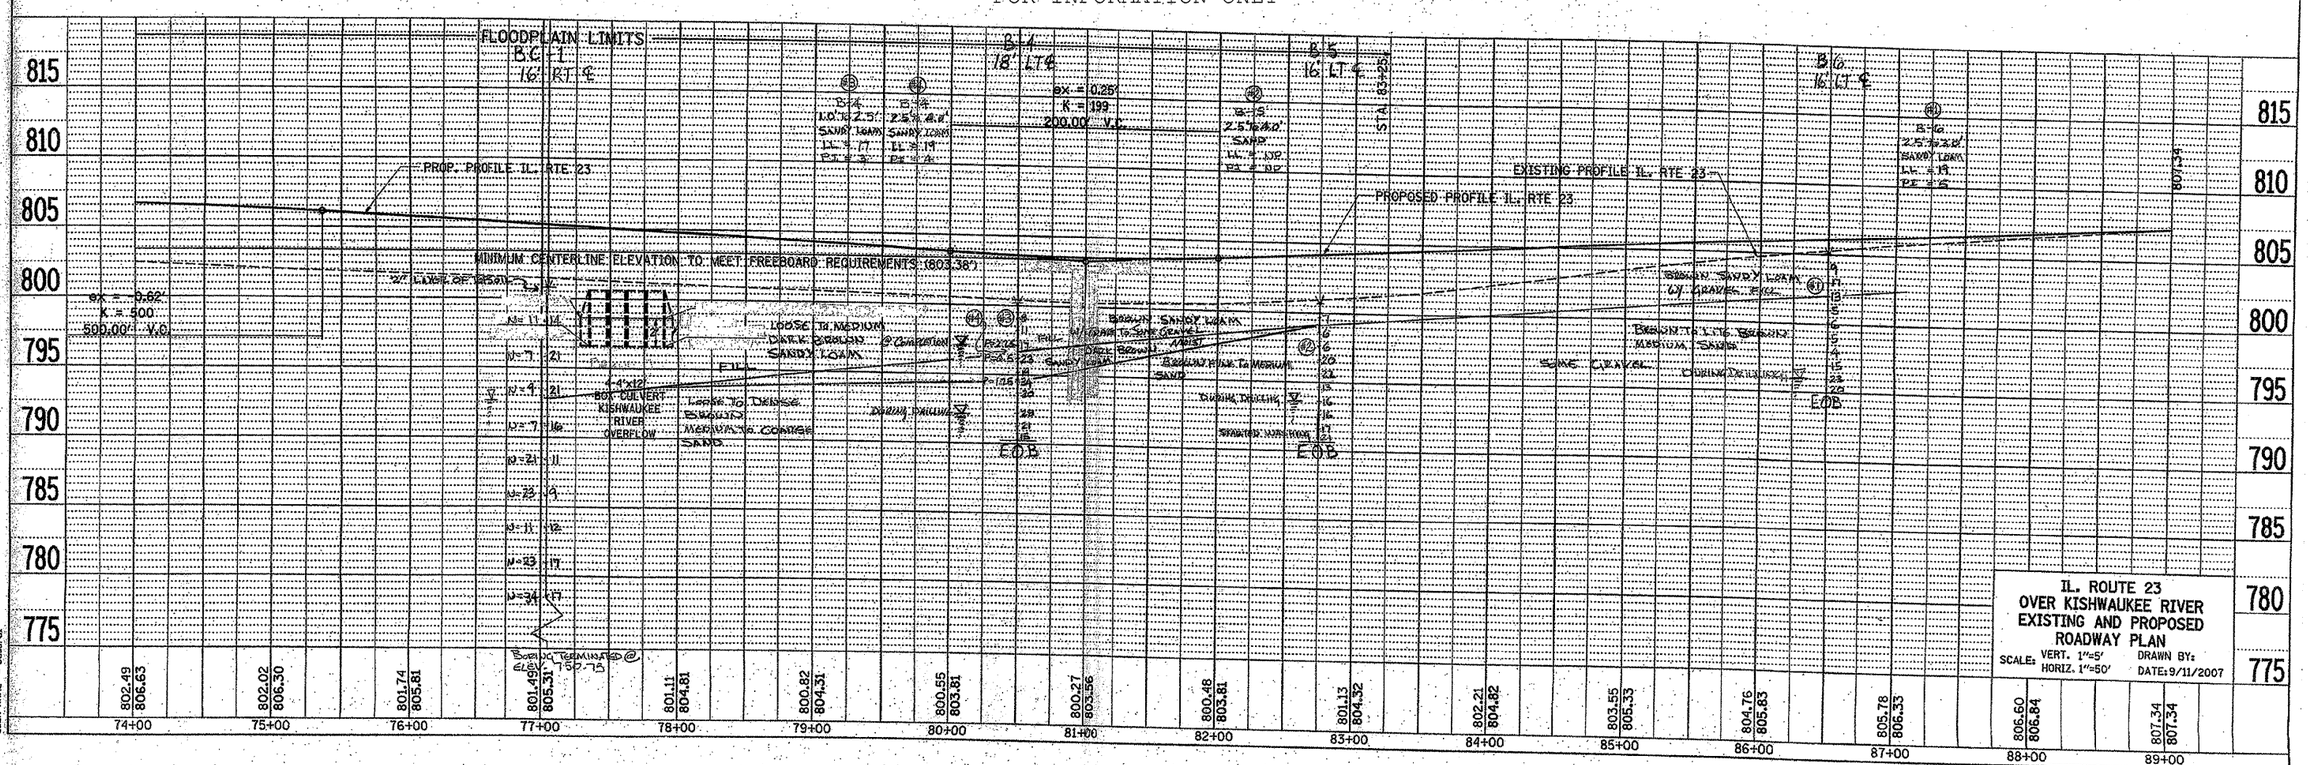

PLAN: SURVEYED, PLOTTED, ALIGNMENT CHECKED, ENGINEER, CADD FILE NAME, NOTE BOOK, NO.

PROFILE: SURVEYED, PLOTTED, GRADES CHECKED, ENGINEER, STRUCTURE NOTATIONS CHKD, NOTE BOOK, NO.

PLOT DATE = 9/11/2007
FILE NAME = c:\projects\b27684\sh-rdwy.dgn
PLOT SCALE = 50.0000 ' / IN.
USER NAME = bauerdl

: 08:43:10 09/11/2007