\METRFINAL\XSEC07264.dgn 7/17/2008 4:17:40 PM

FINAL SURVEY	SURVEYED	BY	DATE
NOTE BOOK	PLOTTED		
NO.	CHECKED		
	AREAS		
	AREAS CHECKED		

ORIGINAL SURVEY	SURVEYED	BY	DATE
NOTE BOOK	PLOTTED		
NO.	CHECKED		
	AREAS		
	AREAS CHECKED		

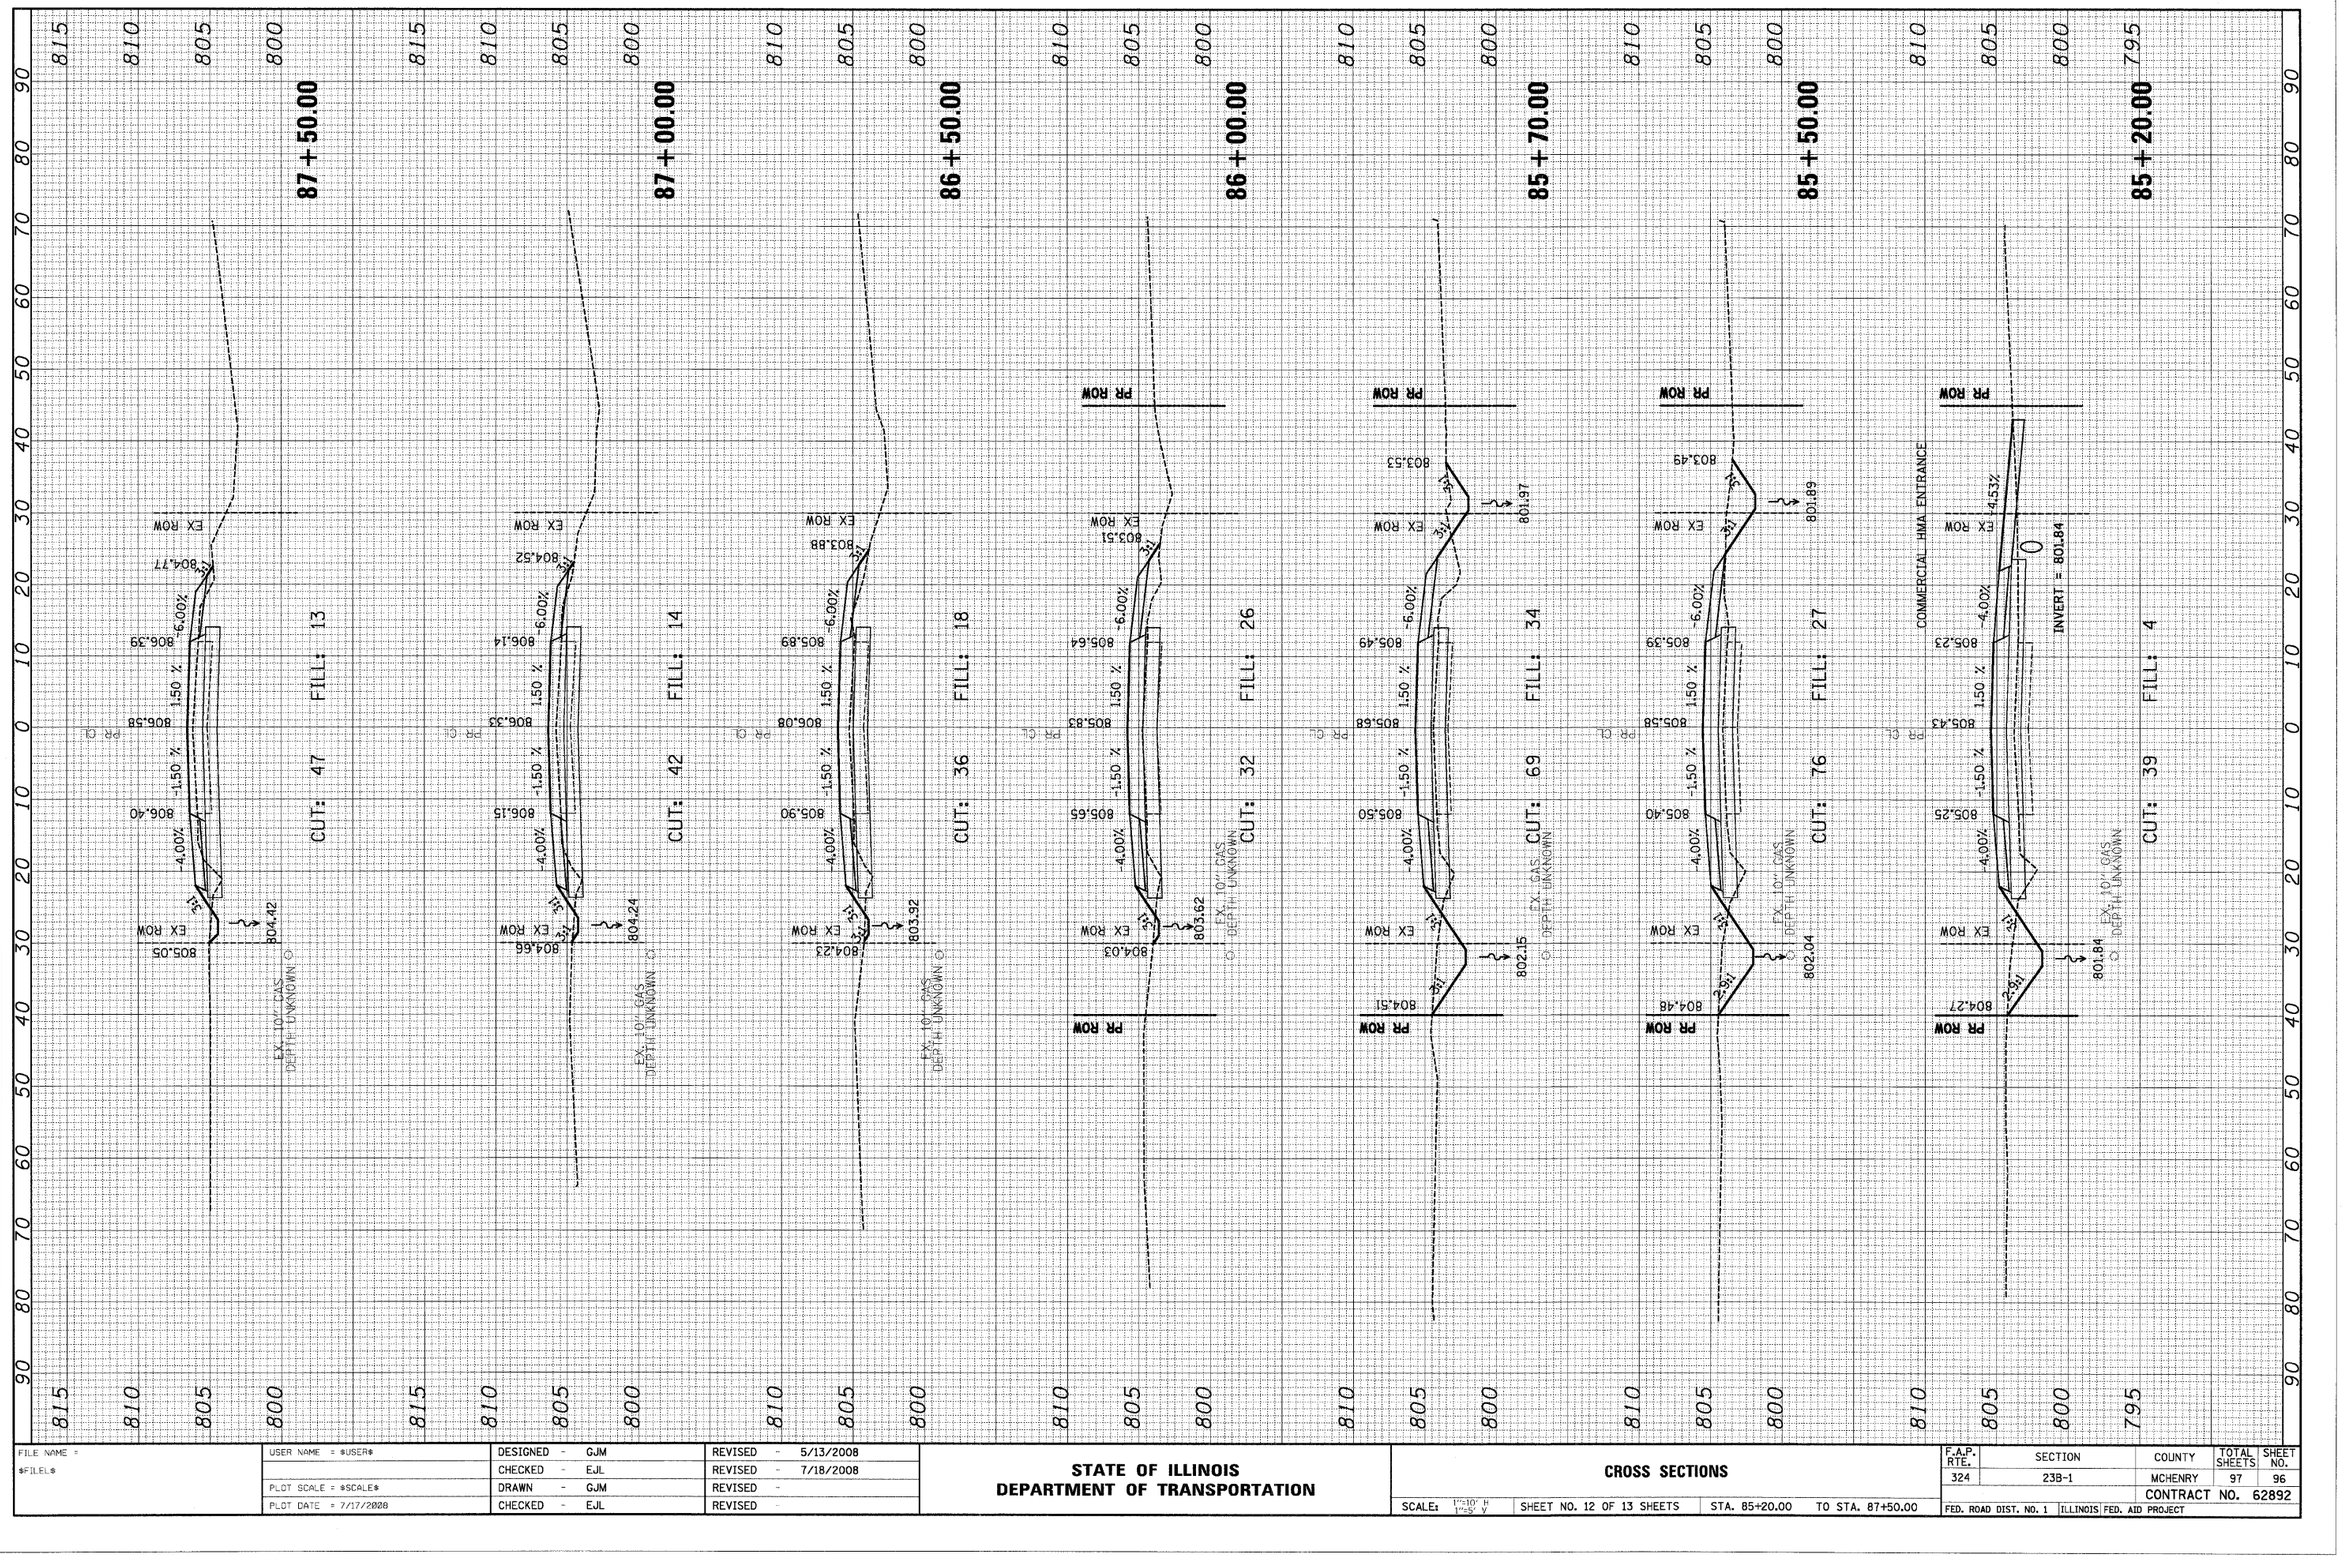

FILE NAME = $FILE1$	USER NAME = $USER$	DESIGNED - GJM	REVISED - 5/13/2008
		CHECKED - EJL	REVISED - 7/18/2008
	PLOT SCALE = $SCALE$	DRAWN - GJM	REVISED -
	PLOT DATE = 7/17/2008	CHECKED - EJL	REVISED -

STATE OF ILLINOIS
DEPARTMENT OF TRANSPORTATION

CROSS SECTIONS

SCALE: 1"=10' H, 1"=5' V | SHEET NO. 12 OF 13 SHEETS | STA. 85+20.00 TO STA. 87+50.00

F.A.P. RTE.	SECTION	COUNTY	TOTAL SHEETS	SHEET NO.
324	23B-1	MCHENRY	97	96
		CONTRACT NO. 62892		
FED. ROAD DIST. NO. 1	ILLINOIS	FED. AID PROJECT		