HEUER AND ASSOCIATES
Consulting Engineers
2315 Enterprise Drive - Suite 102 Westchester, IL 60154-5811 708-492-1000

F.A.U. RTE.	SECTION	COUNTY	TOTAL SHEETS	SHEET No.
1004	00-00079-01-FP	COOK	46	11
STA.	TO STA.			
FED. ROAD DIST. NO. 1	ILLINOIS	FED. AID PROJECT		

CONTRACT No. 63007

PLAN
SURVEYED
PLOTTED
ALIGNMENT CHECKED
NOTE BOOK
NO.
CADD FILE NAME
BY
DATE

PROFILE
SURVEYED
PLOTTED
GRADES CHECKED
NOTE BOOK
NO.
STRUCTURE NO'S ATHS CHKD
BY
DATE

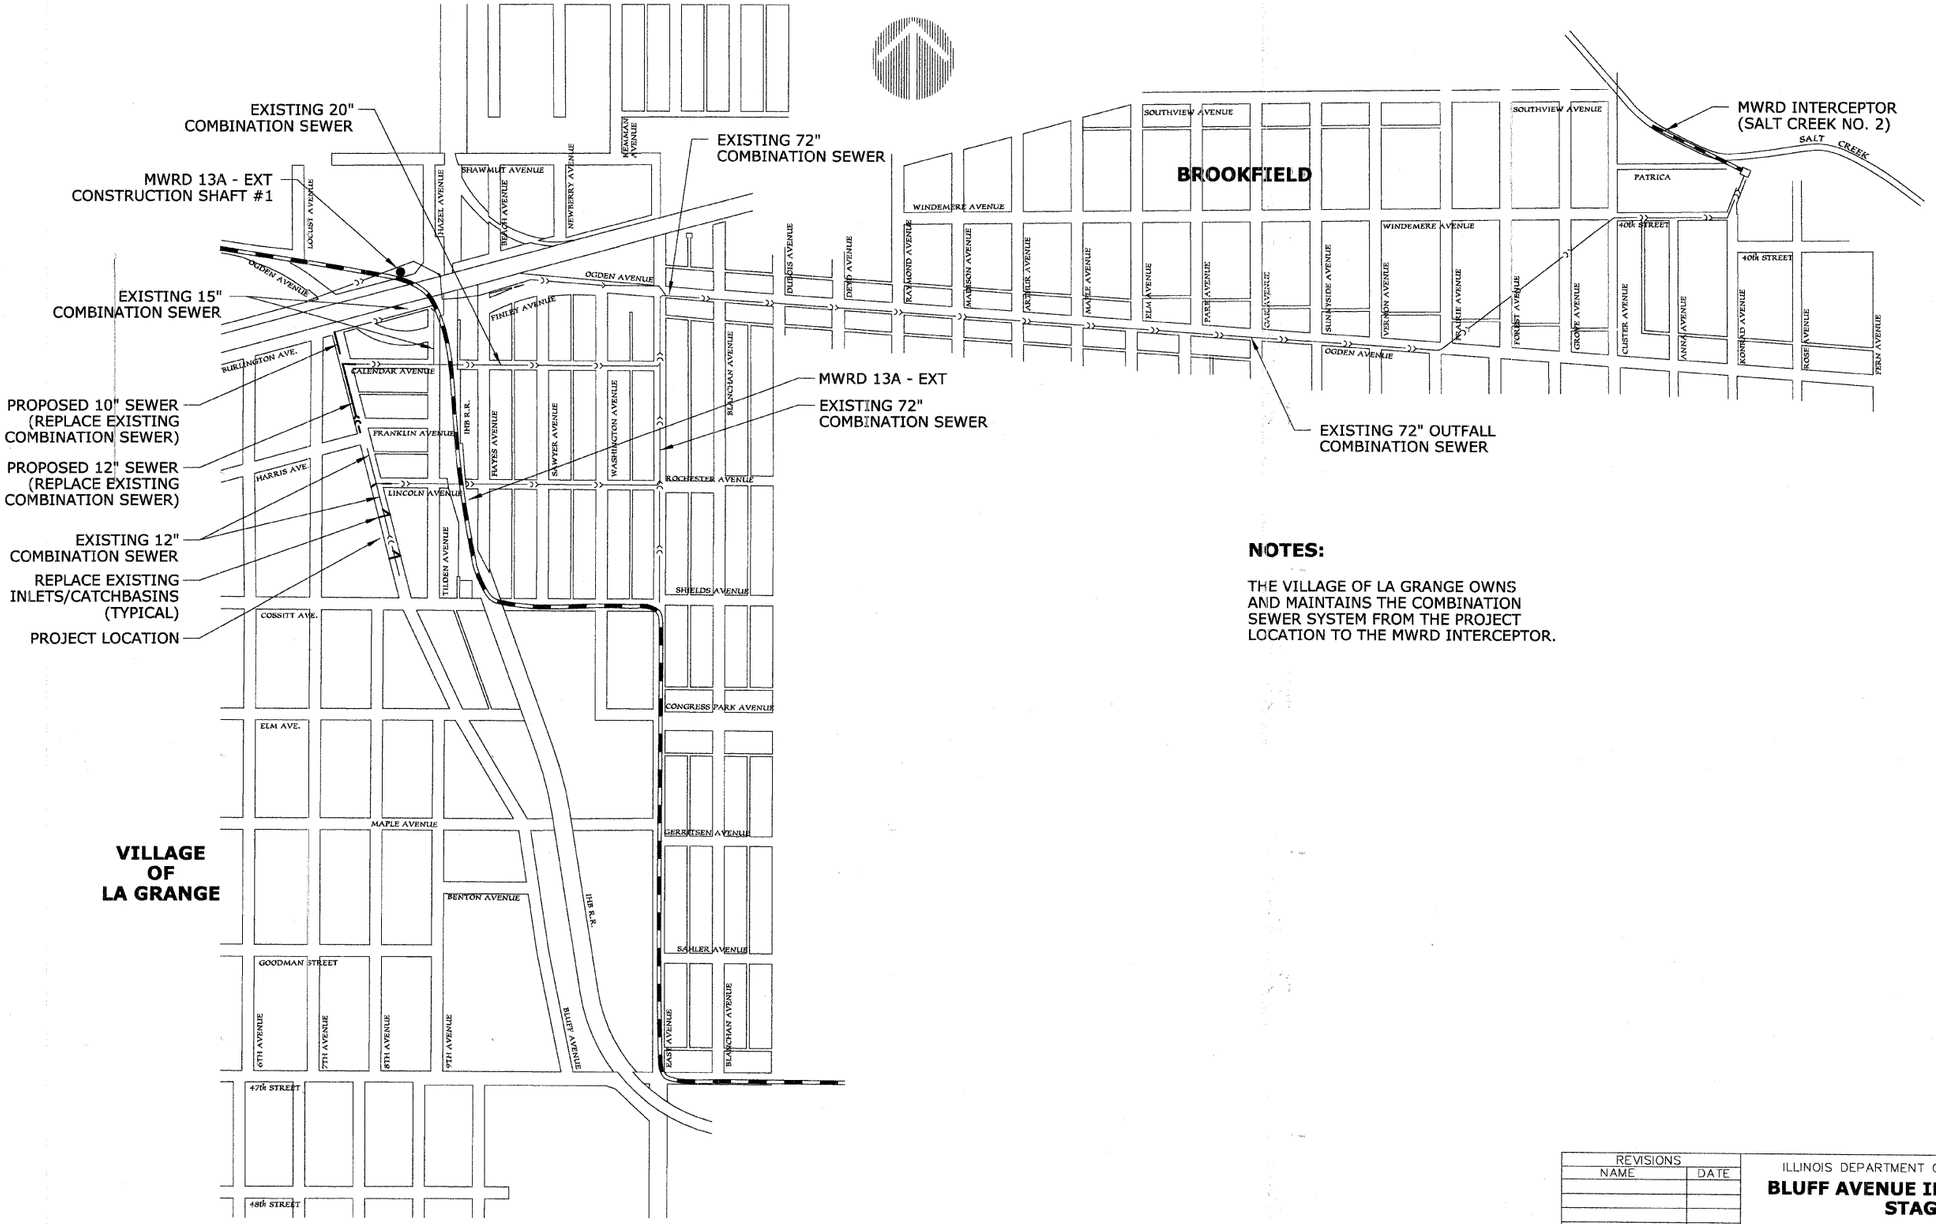

NOTES:

THE VILLAGE OF LA GRANGE OWNS AND MAINTAINS THE COMBINATION SEWER SYSTEM FROM THE PROJECT LOCATION TO THE MWRD INTERCEPTOR.

REVISIONS	
NAME	DATE

ILLINOIS DEPARTMENT OF TRANSPORTATION

BLUFF AVENUE IMPROVEMENTS STAGE 1

ROUTE OUTLET MAP

SCALE: NTS
DATE 07/18/2008

DRAWN BY H&A
CHECKED BY PFH

06-Route_Outlet.dgn 000-Default 7/18/2008 2:24:21 PM