HEUER AND ASSOCIATES Consulting Engineers 2315 Enterprise Drive · Suite 102 Westchester, IL 60154-5811 708-492-1000	F.A.U. RTE.	SECTION	COUNTY	TOTAL SHEETS	SHEET No.
	1004	00-00079-01-FP	COOK	46	14
	STA. 39+60		TO STA. 45+53.65		
	FED. ROAD DIST. NO. 1	ILLINOIS	FED. AID PROJECT		
BLUFF AVENUE IMPROVEMENTS	DATE: 07/18/08		EXISTING CONDITIONS		

CONTRACT No. 63007

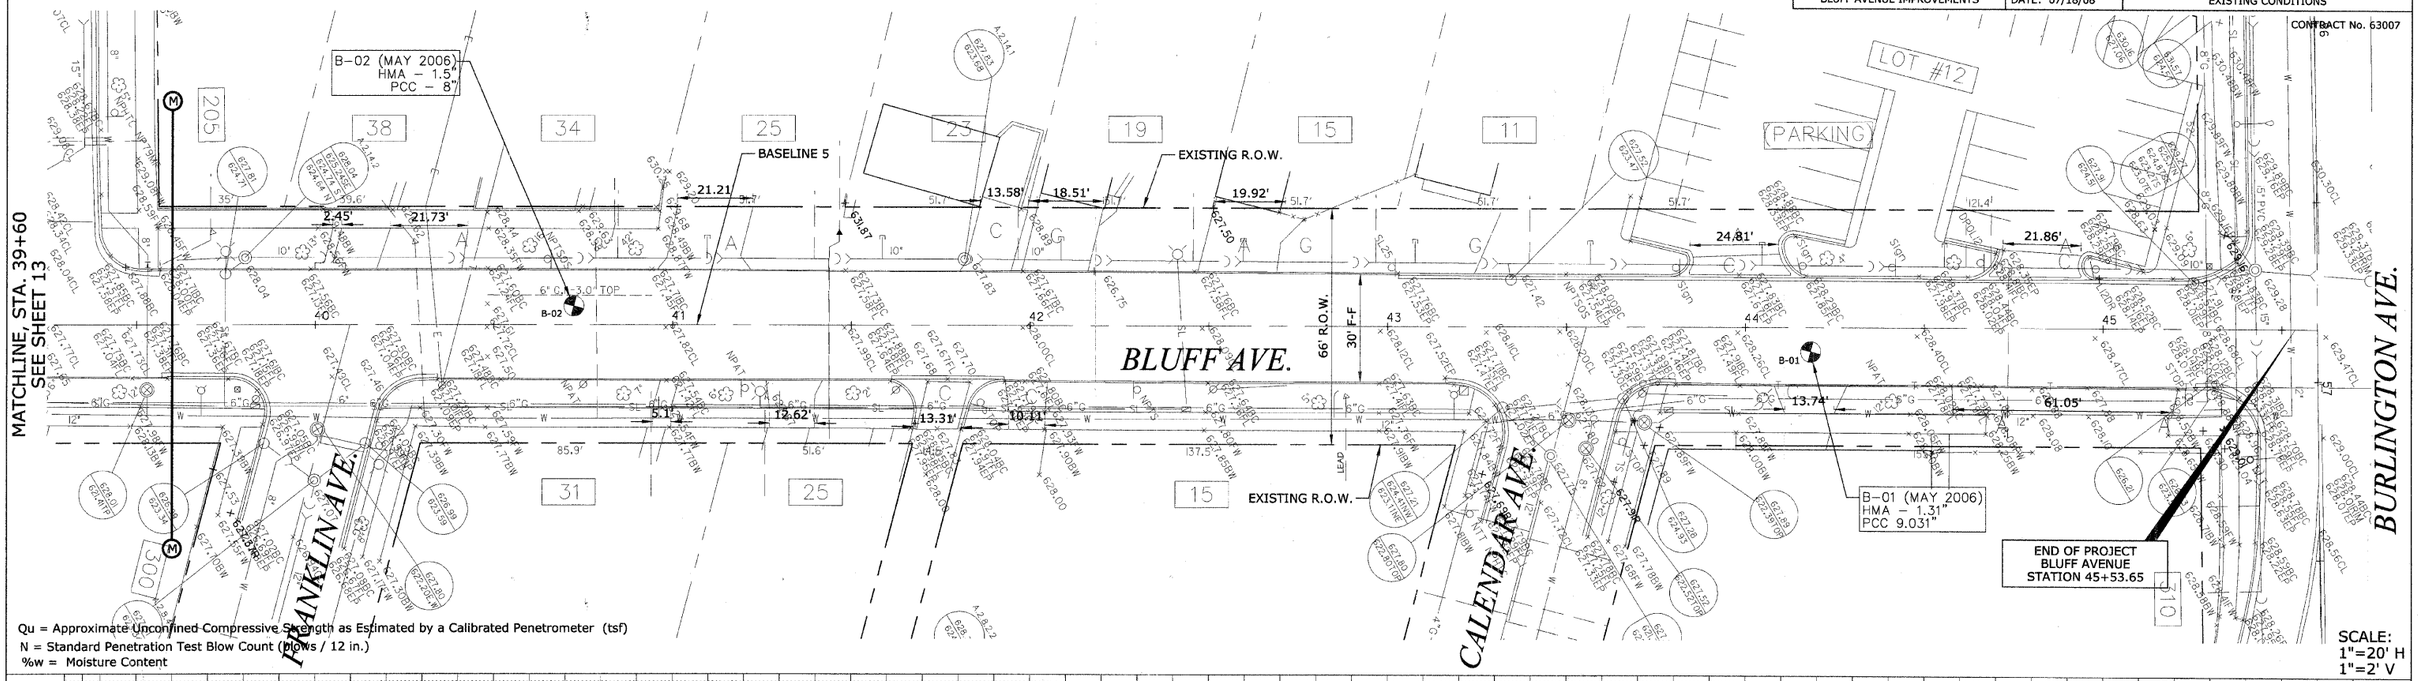

Qu = Approximate Unconfined Compressive Strength as Estimated by a Calibrated Penetrometer (tsf)
N = Standard Penetration Test Blow Count (blows / 12 in.)
%w = Moisture Content

SCALE:
1"=20' H
1"=2' V

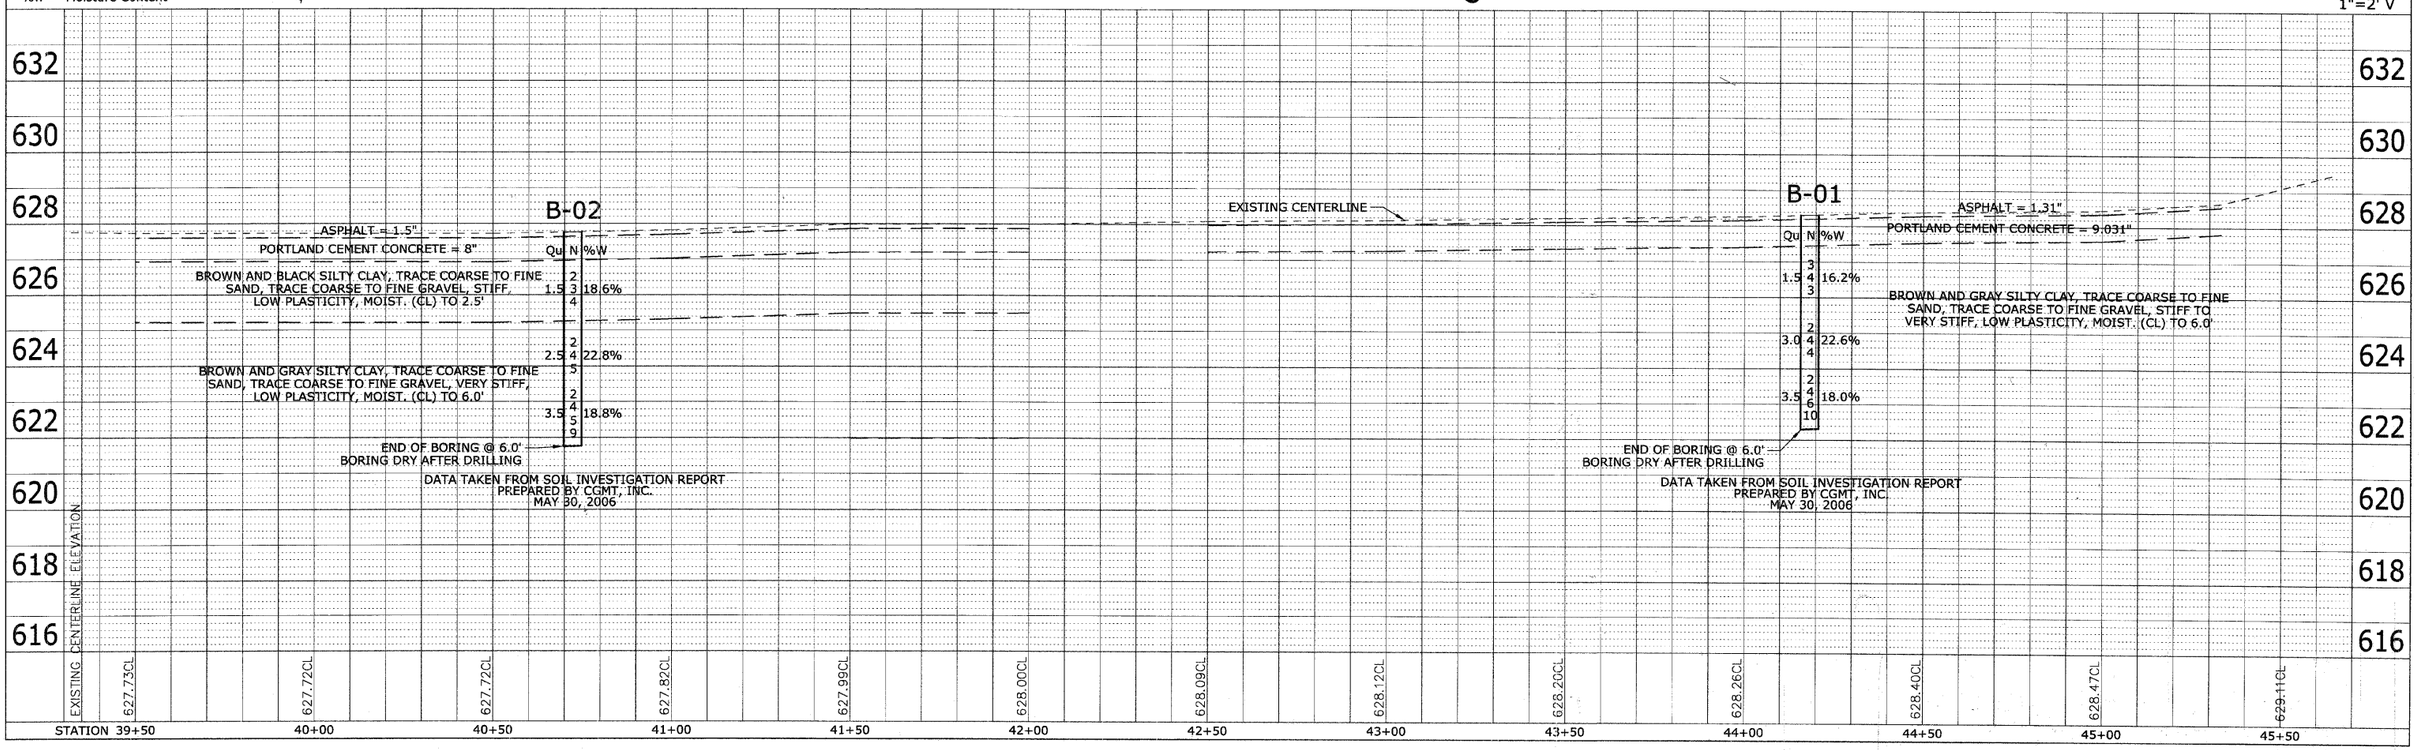

PLAN: SURVEYED, PLOTTED, ALIGNMENT CHECKED, RT. OF WAY CHECKED, CADD FILE NAME, NOTE BOOK NO., BY, DATE

PROFILE: SURVEYED, PLOTTED, GRADES CHECKED, B.M. NOTED, STRUCTURE NOTATNS CHKD, NOTE BOOK NO., BY, DATE

00-Bluff.dgn 14-Existing_at_Burlington 7/18/2008 2:26:24 PM