F.A. RTE.	SECTION	COUNTY	TOTAL SHEETS	SHEET NO.
N/A	03-00251-00-BR	KANE	72	60
STA.	TO STA.			
FED. ROAD DIST. NO.	ILLINOIS	FED. AID PROJECT		

PROJECT NO. BROS-D001(641)
CONTRACT NO. 63080

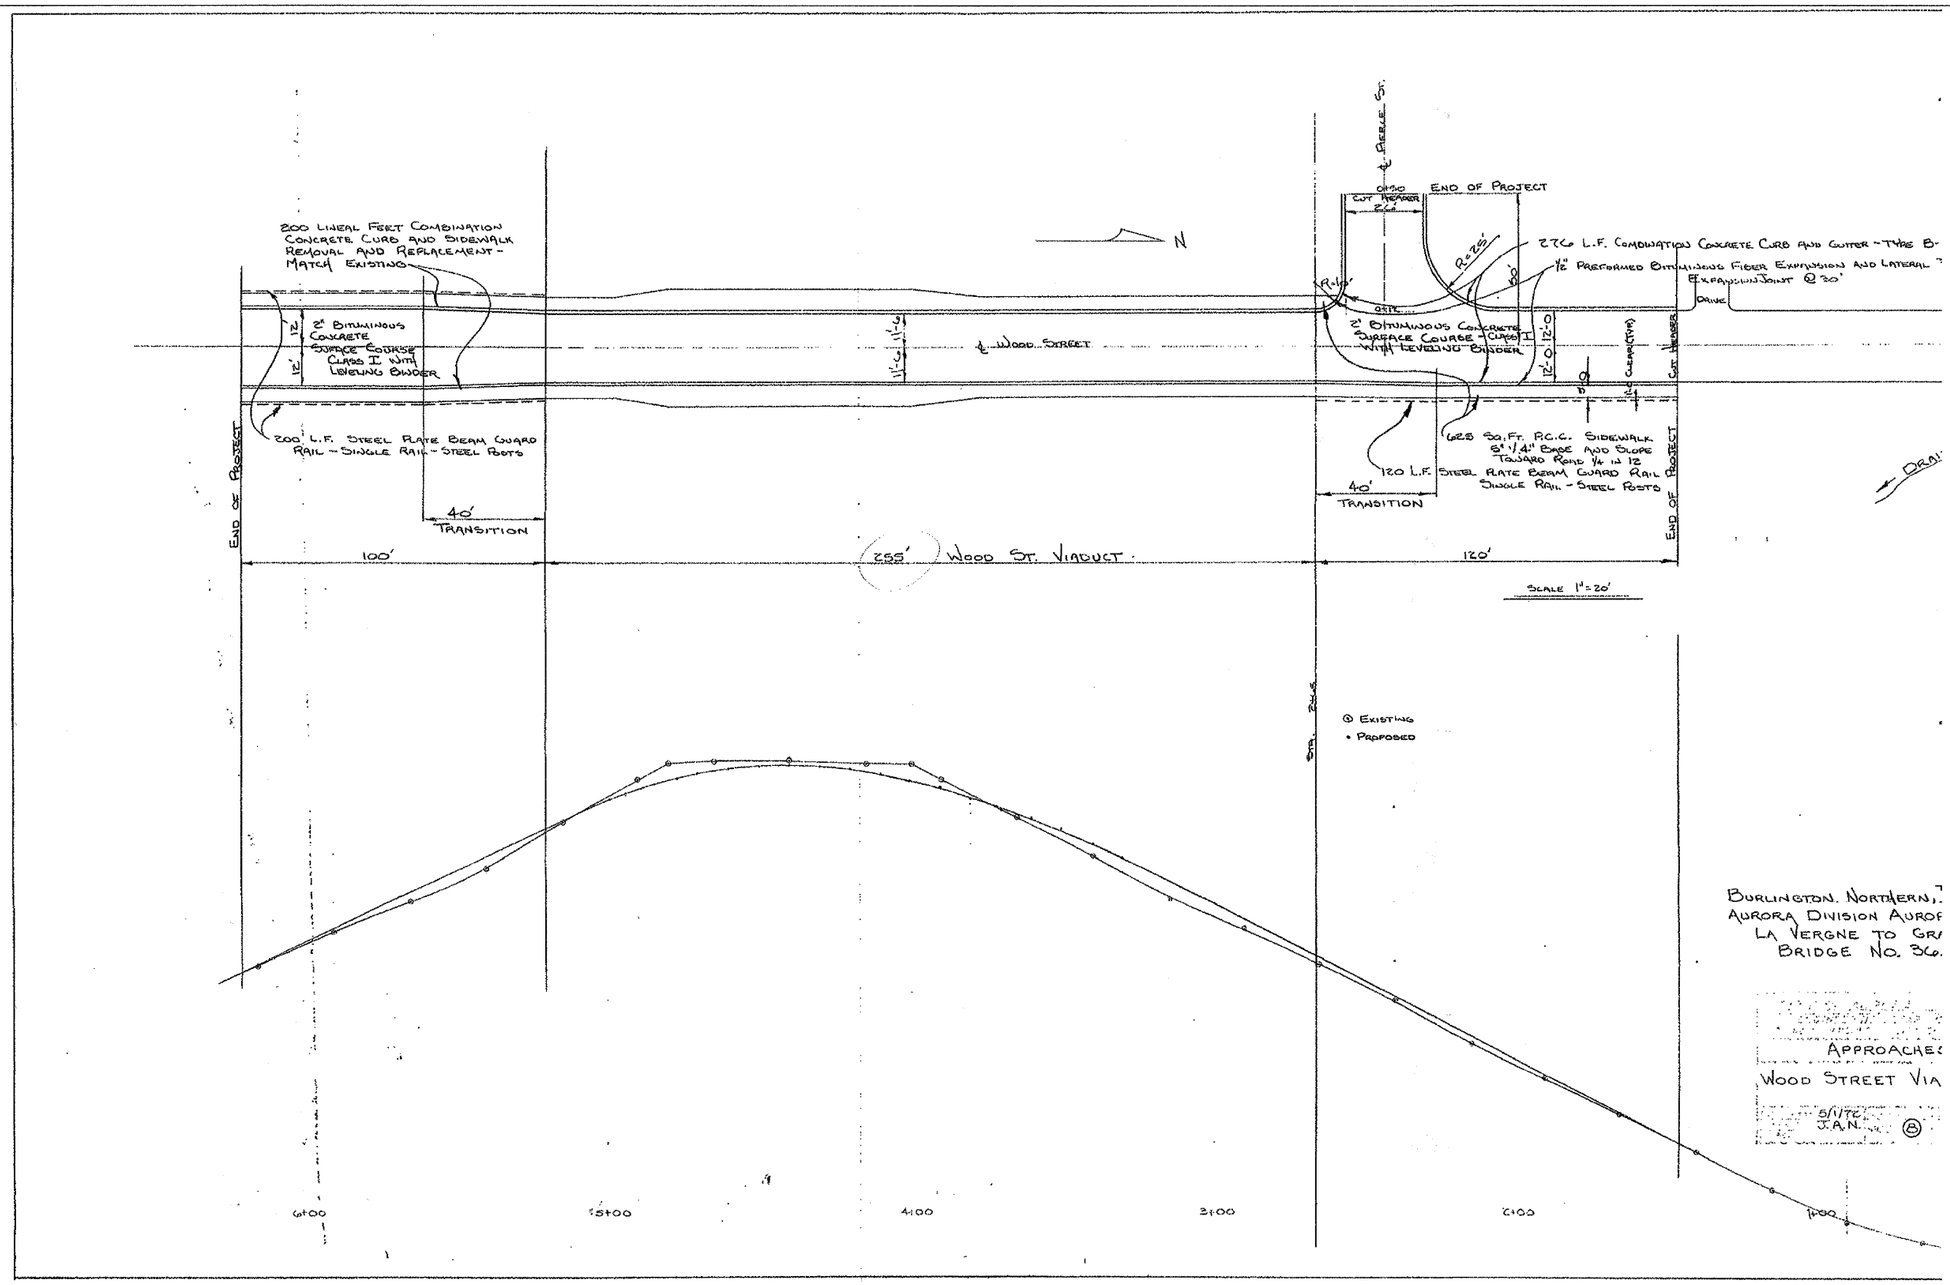

BURLINGTON. NORTHERN.
AURORA DIVISION AUROF
LA VERGNE TO GR
BRIDGE NO. 36.

APPROACHES
WOOD STREET VIA
5/17/C
J.A.N.

REVISIONS	
NAME	DATE

CMT
CRAWFORD MURPHY & TILLY, INC.
CONSULTING ENGINEERS
SPRINGFIELD, IL ■ AURORA, IL ■ ST. LOUIS, MO

CITY OF AURORA

EXISTING BRIDGE DRAWINGS

APPROACHES

SCALE:
DRAWN BY:
DATE: SEPTEMBER 2008
CHECKED BY:

PLAN
SURVEYED
PLOTTED
FIELD CHECKED
NOTE BOOK
NO.
BY
DATE

PROFILE
SURVEYED
PLOTTED
FIELD CHECKED
NOTE BOOK
NO.
BY
DATE
R.W. NOTED
STRUCTURE NOTATNS CHKD

L:\AURORA\042908_Wood_St\Draw\Sheets\Ex_Bridge_Drawings.dgn