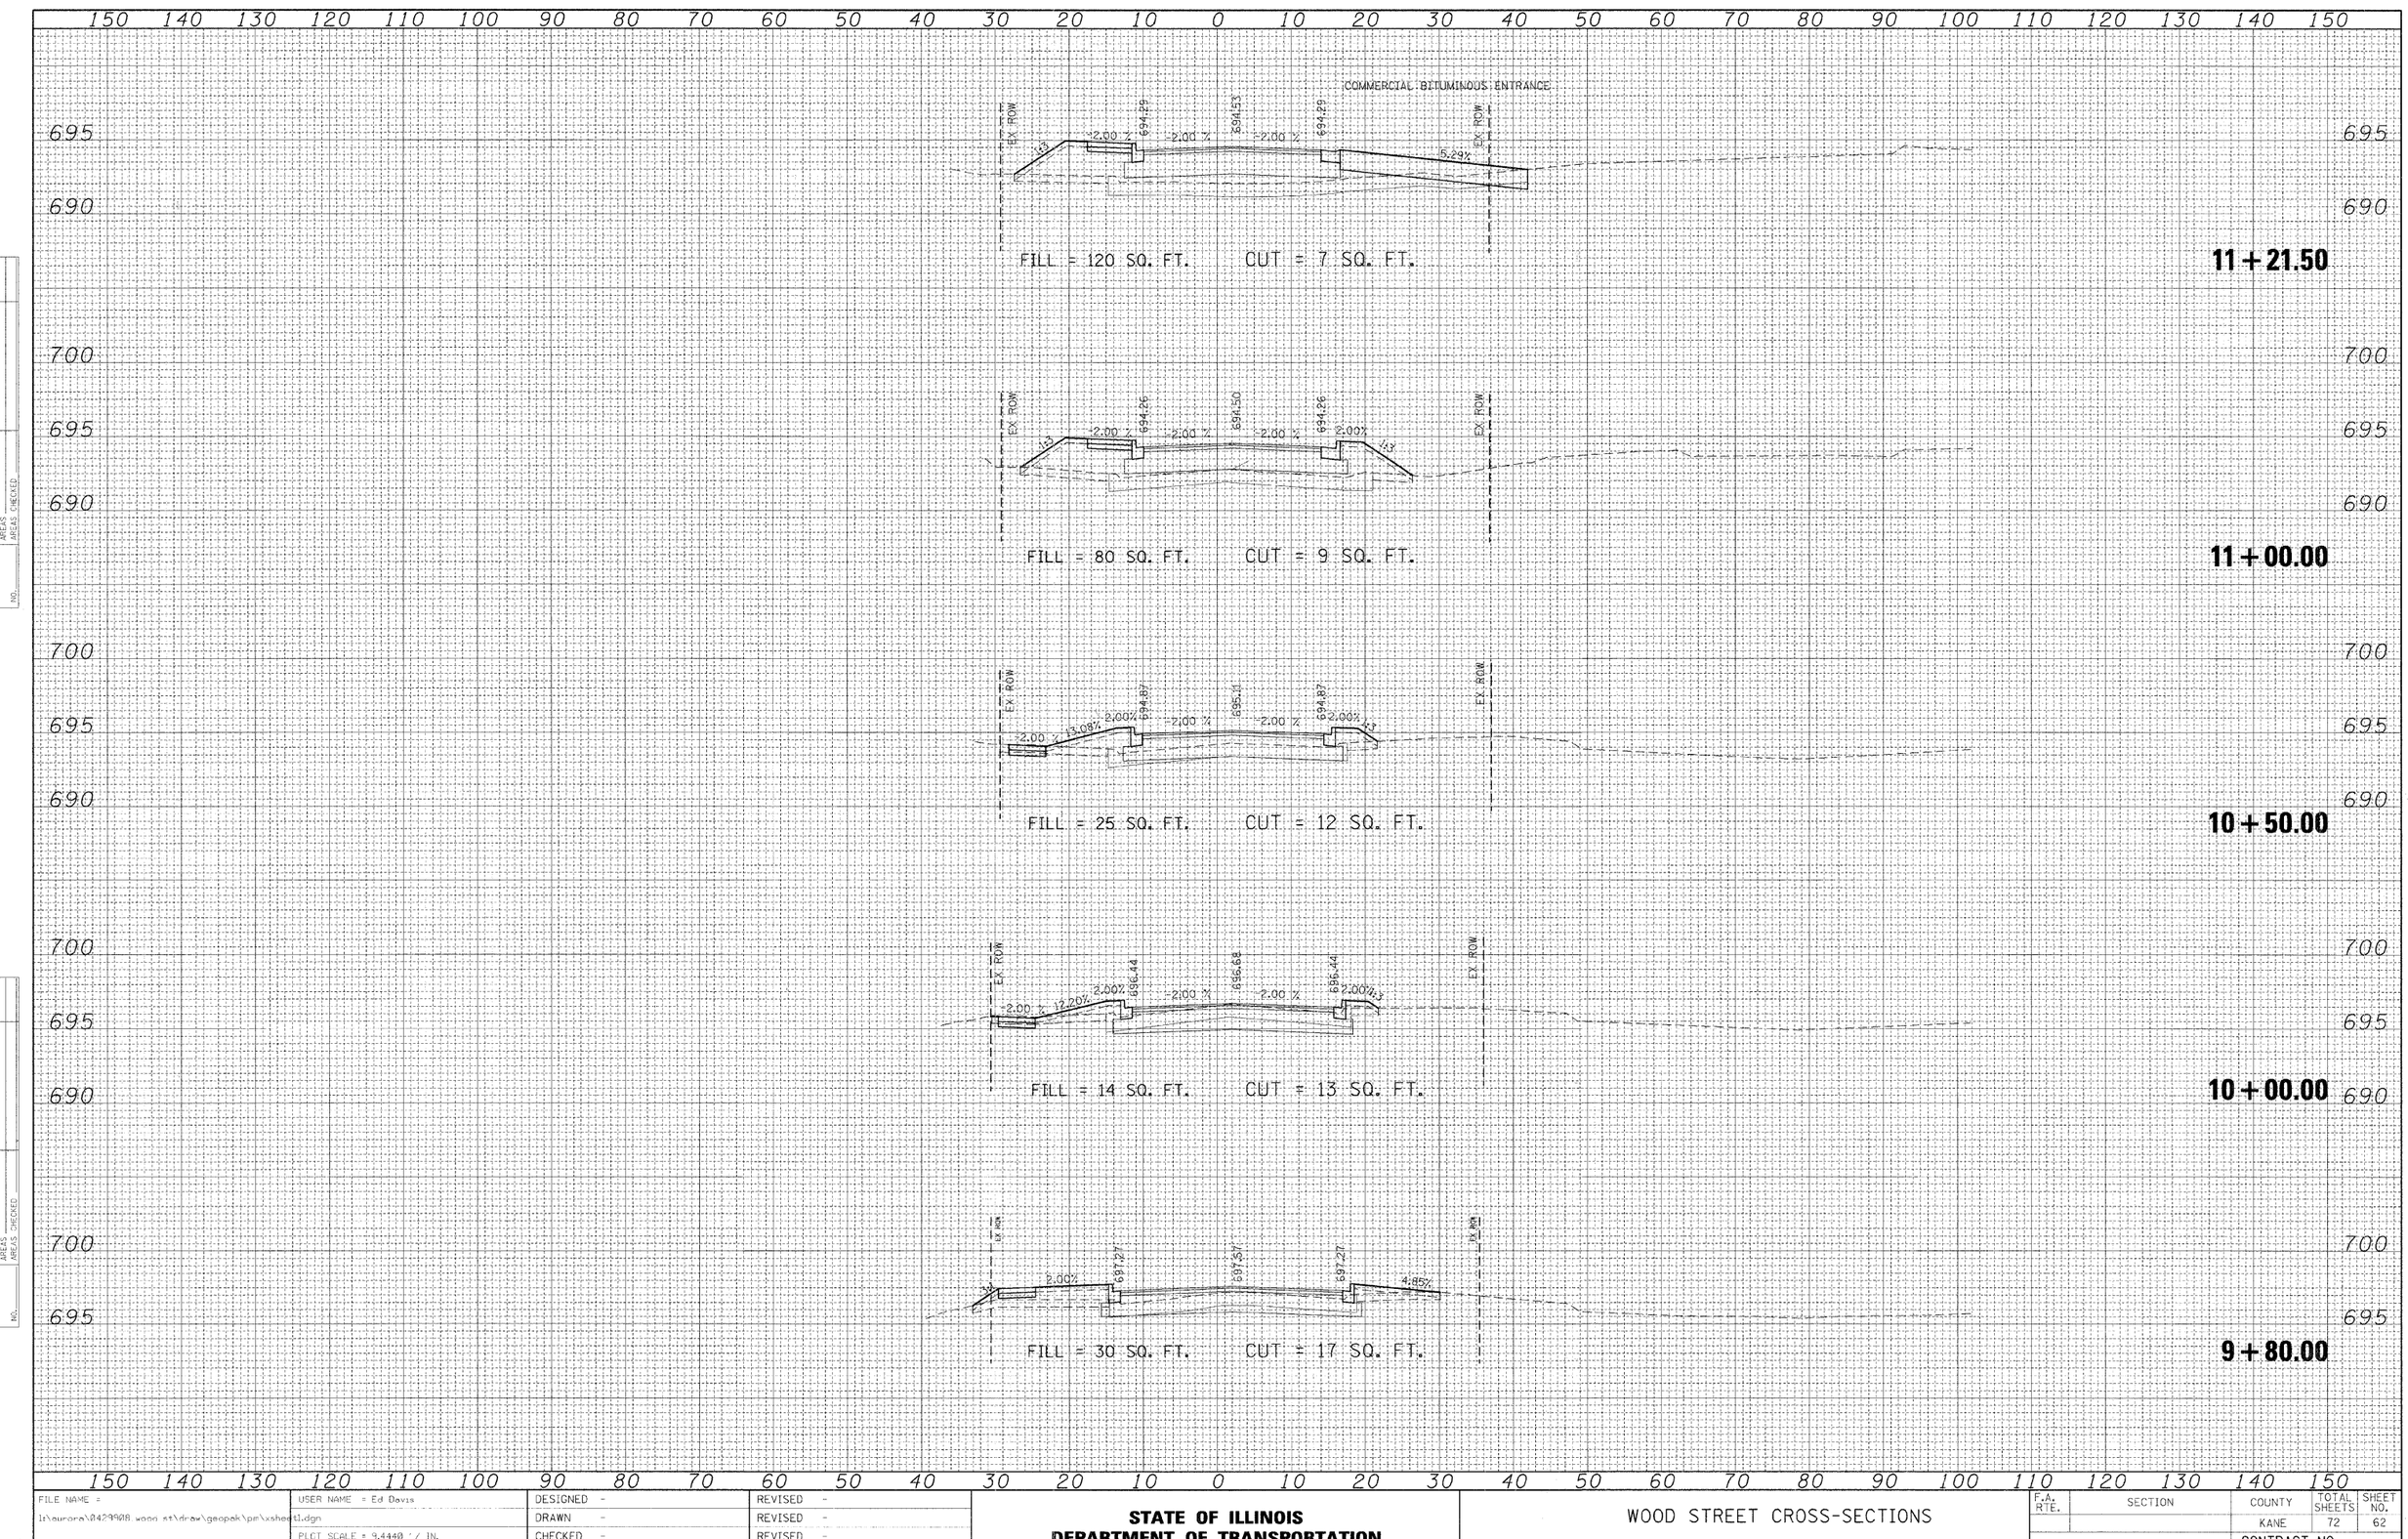

FINAL SURVEY — NOTE BOOK — NO. — SURVEYED — PLOTTED — TEMPLATE — AREAS CHECKED — BY — DATE

ORIGINAL SURVEY — NOTE BOOK — NO. — SURVEYED — PLOTTED — TEMPLATE — AREAS CHECKED — BY — DATE

FILE NAME = lt\aurora\01429908_wood_st\draw\geopak\pe\xsheet1.dgn	USER NAME = Ed Davis	DESIGNED -	REVISED -
		DRAWN -	REVISED -
	PLOT SCALE = 9.4440 ' / IN.	CHECKED -	REVISED -
	PLOT DATE = 9/16/2008	DATE -	REVISED -

STATE OF ILLINOIS
DEPARTMENT OF TRANSPORTATION

WOOD STREET CROSS-SECTIONS

SCALE: | SHEET NO. OF SHEETS | STA. 9+80.00 TO STA. 11+21.50

F.A. RTE.	SECTION	COUNTY	TOTAL SHEETS	SHEET NO.
		KANE	72	62
		CONTRACT NO.		
FED. ROAD DIST. NO.	ILLINOIS	FED. AID PROJECT		