FINAL SURVEY	SURVEYED	BY	
NOTE BOOK	PLOTTED		
NO.	TEMPLATE		
	AREAS		
	AREAS CHECKED		DATE

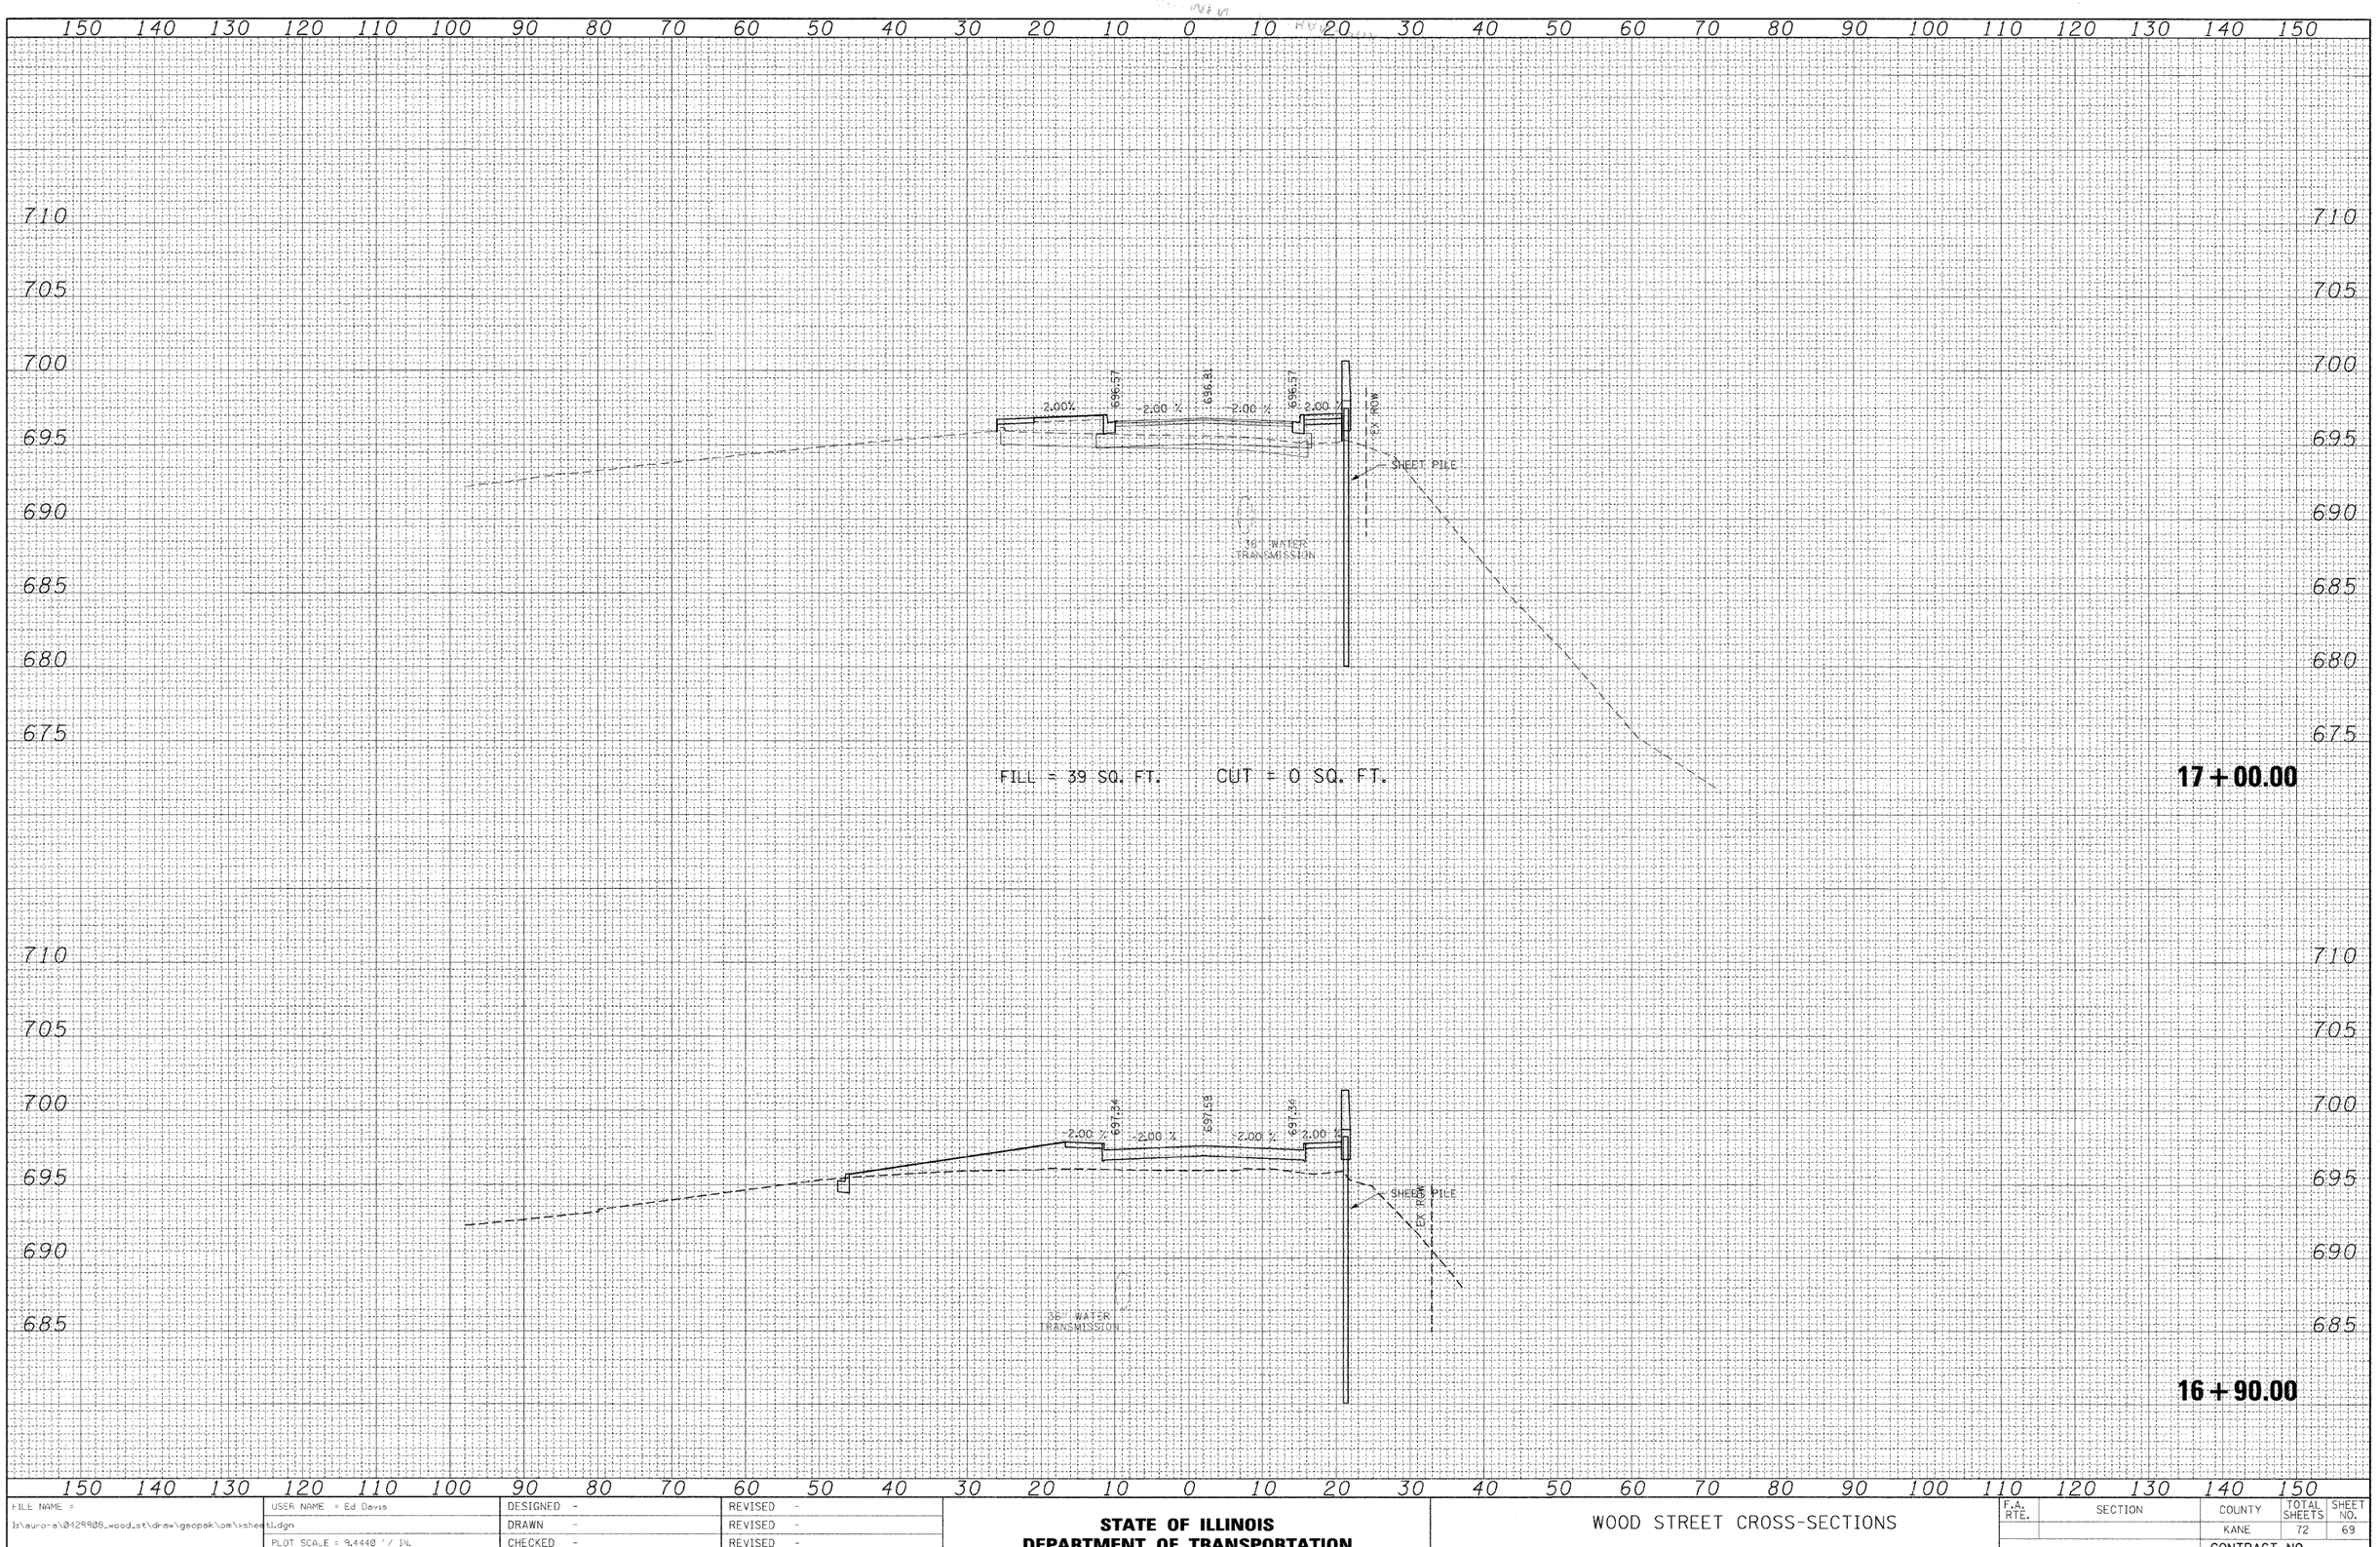

ORIGINAL SURVEY	SURVEYED	BY	
NOTE BOOK	PLOTTED		
NO.	TEMPLATE		
	AREAS		
	AREAS CHECKED		DATE

FILE NAME = I:\auro-s\0429908_wood_st\draw\geopak\dm\xsheet1.dgn	USER NAME = Ed Davis	DESIGNED -	REVISED -
		DRAWN -	REVISED -
	PLOT SCALE = 9.4440 ' / IN.	CHECKED -	REVISED -
	PLOT DATE = 9/16/2008	DATE -	REVISED -

STATE OF ILLINOIS
DEPARTMENT OF TRANSPORTATION

WOOD STREET CROSS-SECTIONS

SCALE: | SHEET NO. OF SHEETS | STA. 16+90.00 TO STA. 17+00.00

F.A. RTE.	SECTION	COUNTY	TOTAL SHEETS	SHEET NO.
		KANE	72	69
		CONTRACT NO.		
FED. ROAD DIST. NO.	ILLINOIS	FED. AID PROJECT		