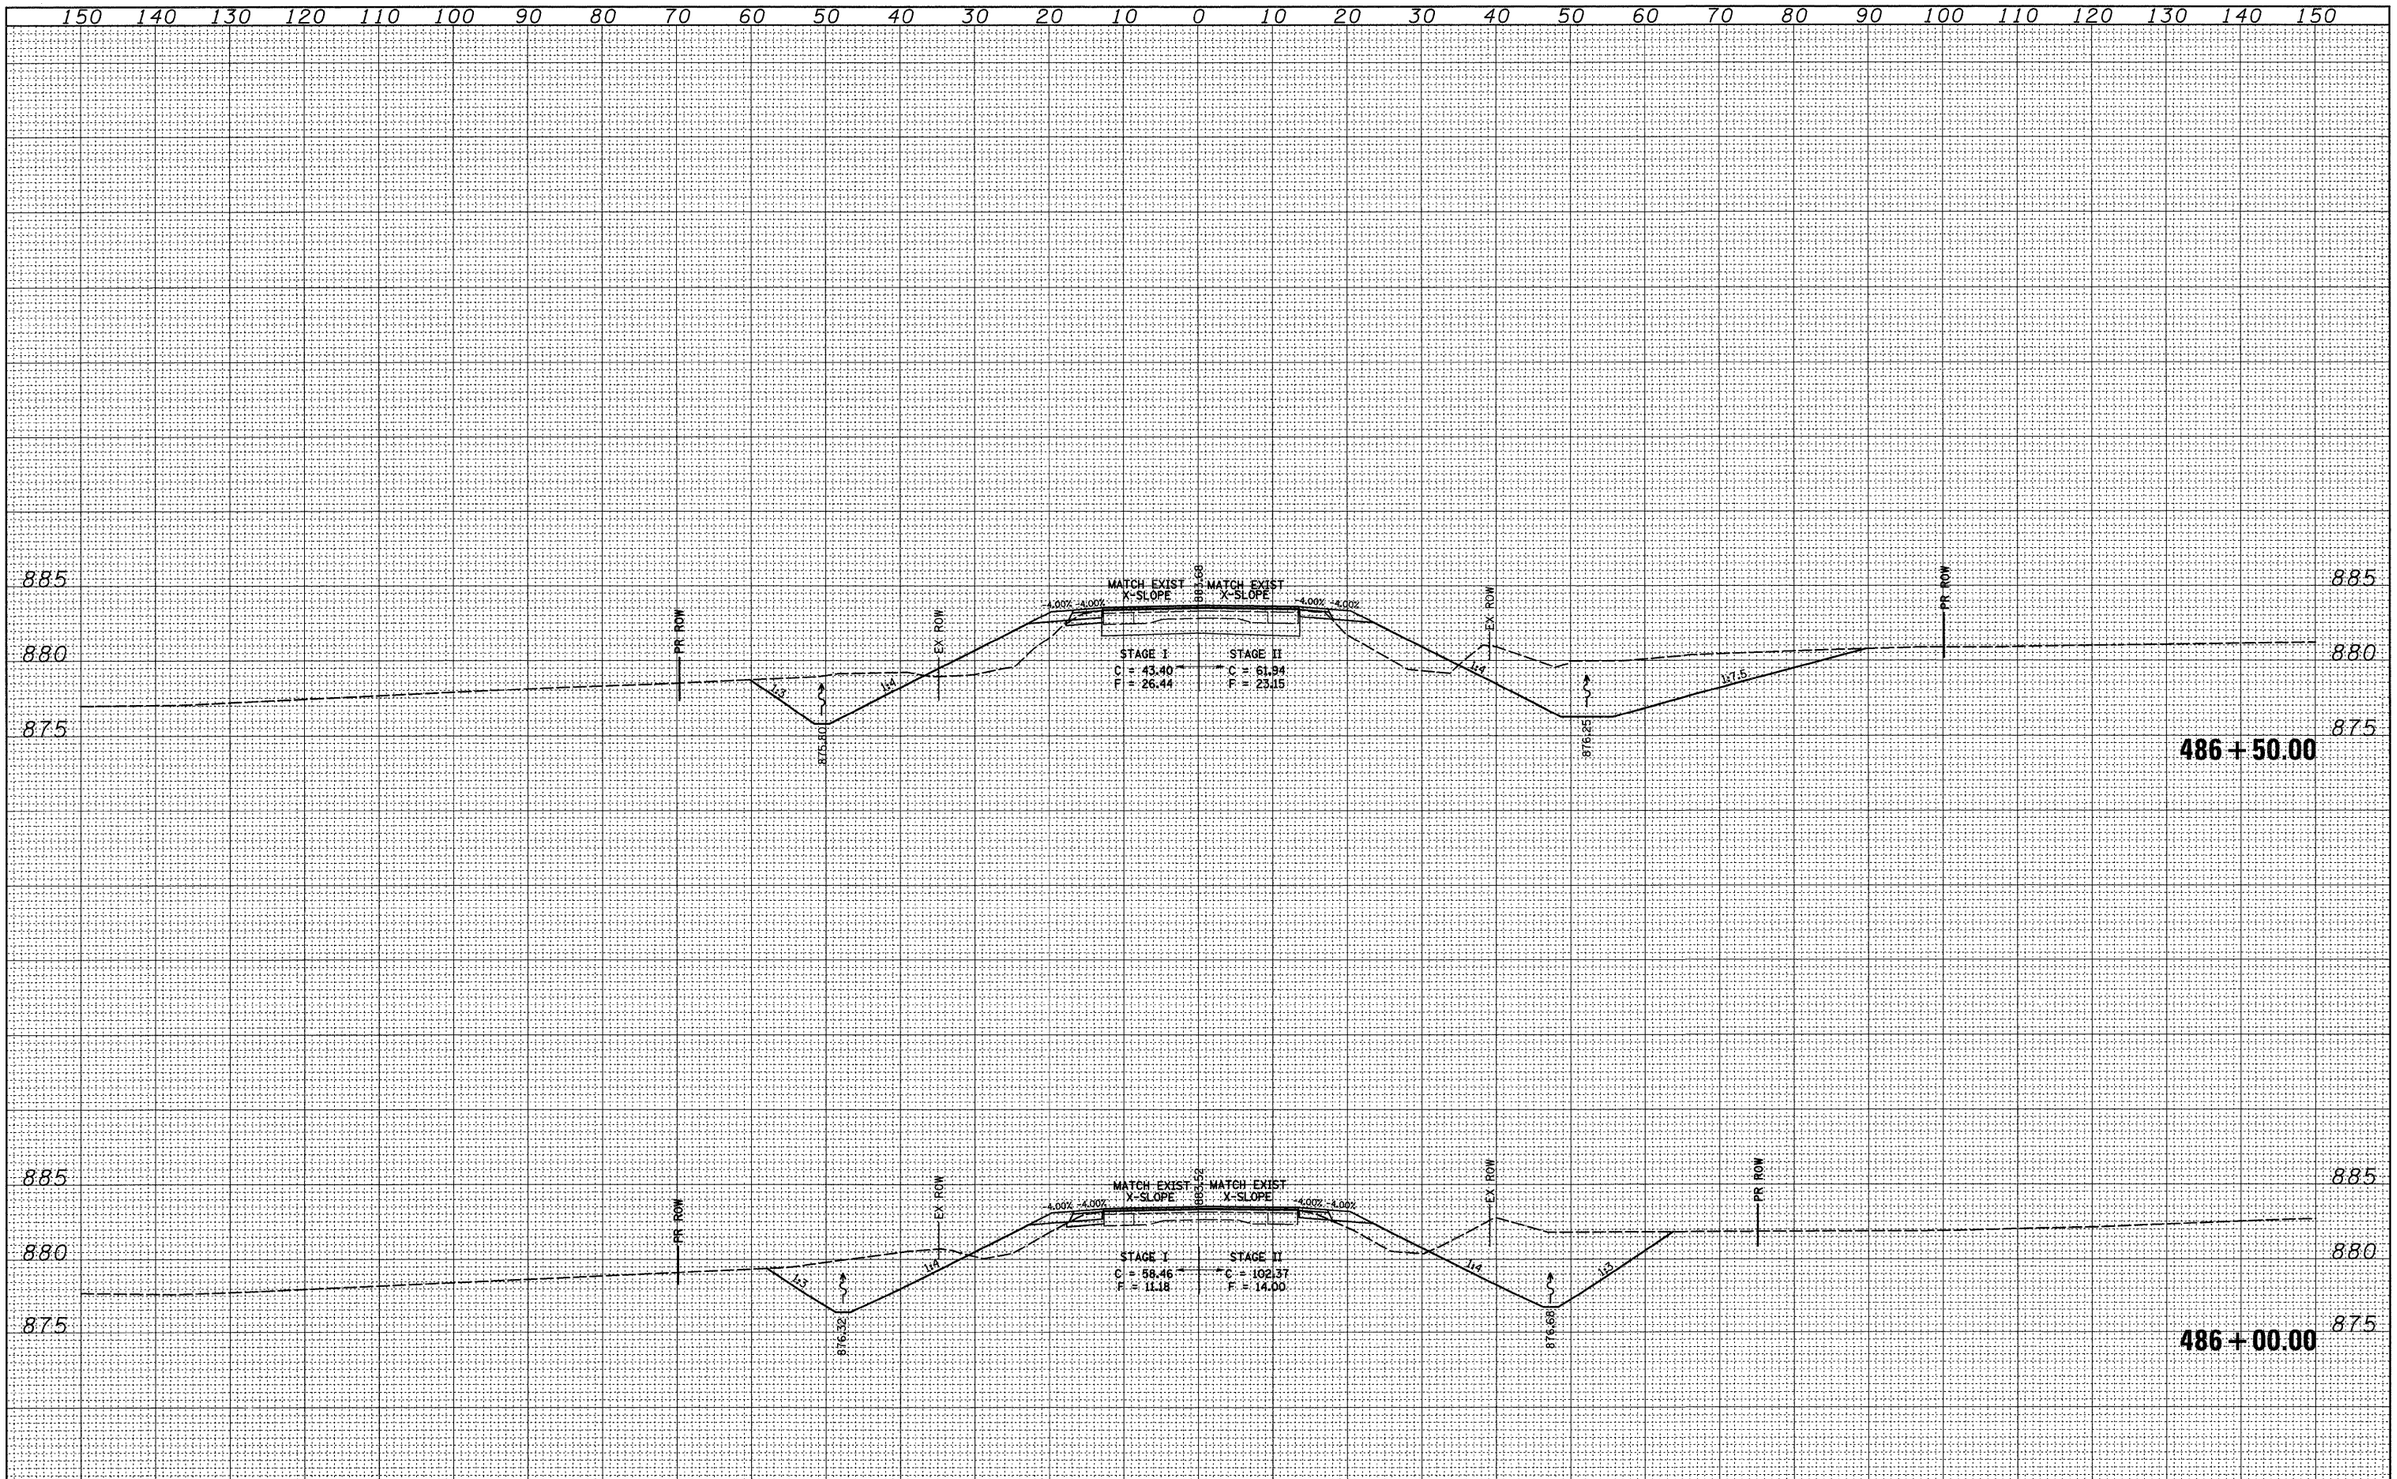

FINAL SURVEY		BY	DATE
	SURVEYED		
	PLOTTED		
	TOPOGRAPHY		
NOTE BOOK	AREAS		
NO.	AREAS CHECKED		

ORIGINAL SURVEY		BY	DATE
	SURVEYED		
	PLOTTED		
	TOPOGRAPHY		
NOTE BOOK	AREAS		
NO.	AREAS CHECKED		

FILE NAME = c:\pw_work\PWIDOT\DOSSDD\d#s33573\d02907xml.dgn	USER NAME = dossdd	DESIGNED -	REVISED -
		DRAWN -	REVISED -
	PLOT SCALE = 10.0000 ' / IN.	CHECKED -	REVISED -
	PLOT DATE = Wed Sep 24 09:20:02 2008	DATE -	REVISED -

STATE OF ILLINOIS
DEPARTMENT OF TRANSPORTATION

IL 73

SCALE: | SHEET NO. OF SHEETS | STA. 486+00.00 TO STA. 486+50.00

F.A.P RTE.	SECTION	COUNTY	TOTAL SHEETS	SHEET NO.
654	(107, 108, 109)RS-4	STEPHENSON	89	85
		CONTRACT NO. 64C91		

FED. ROAD DIST. NO. 2 | ILLINOIS | FED. AID PROJECT