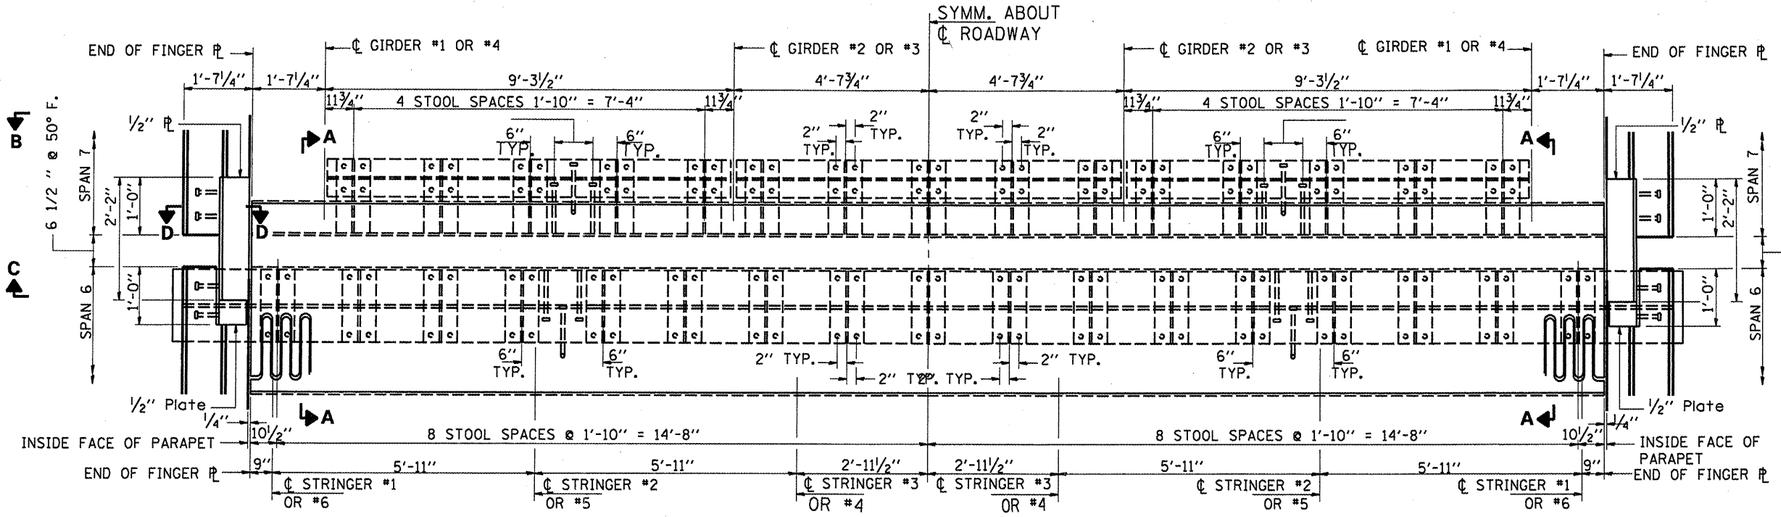

HALF PLAN AT PIER 6

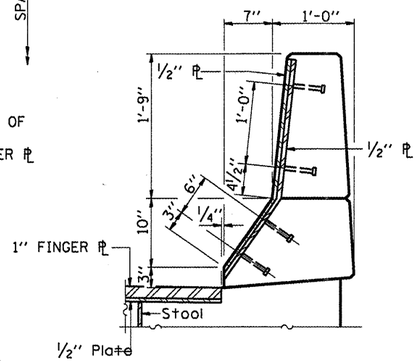

SECTION D–D

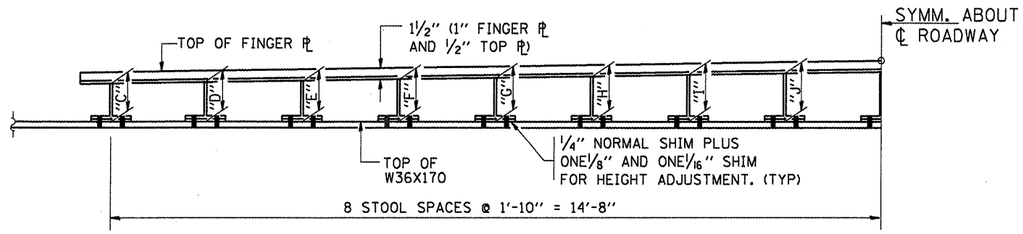

SECTION B–B

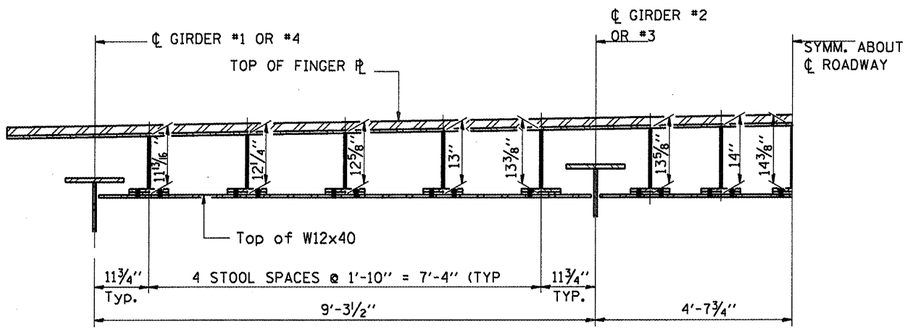

SECTION C–C

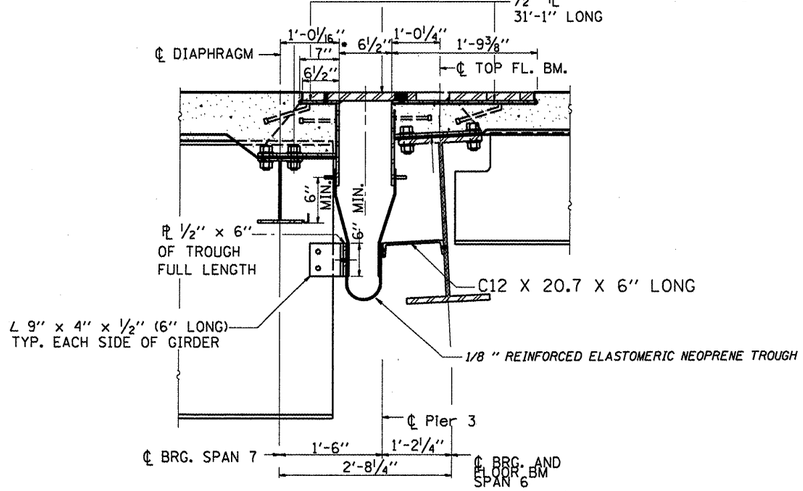

SECTION A–A

EXPANSION JOINT
AT PIER 6
FAP RTE 46 SEC (1-BD)BP
LASALLE COUNTY
STA 204+67.75
SN 050-0079

FILE NAME = c:\pw_work\PWIDOT\WOODSHANKRL\dms29370\d366854-sht-details.dgn	USER NAME = woodshankrl	DESIGNED = RON WOODSHANK	REVISED =
		DRAWN = RON WOODSHANK	REVISED =
	PLOT SCALE = 100.0000 ' / IN.	CHECKED =	REVISED =
	PLOT DATE = Oct 15, 2008 - 07:06:02 AM	DATE =	REVISED =

STATE OF ILLINOIS
DEPARTMENT OF TRANSPORTATION

FOR INFORMATION ONLY

SCALE: _____ | SHEET NO. 6 OF 30 SHEETS | STA. 193+08.08 TO STA. 216+13.82

F.A.P. RTE.	SECTION	COUNTY	TOTAL SHEETS	SHEET NO.
46	(1-BD)BP	LASALLE	38	14
		CONTRACT NO. 66854		
FED. ROAD DIST. NO.	ILLINOIS	FED. AID PROJECT		