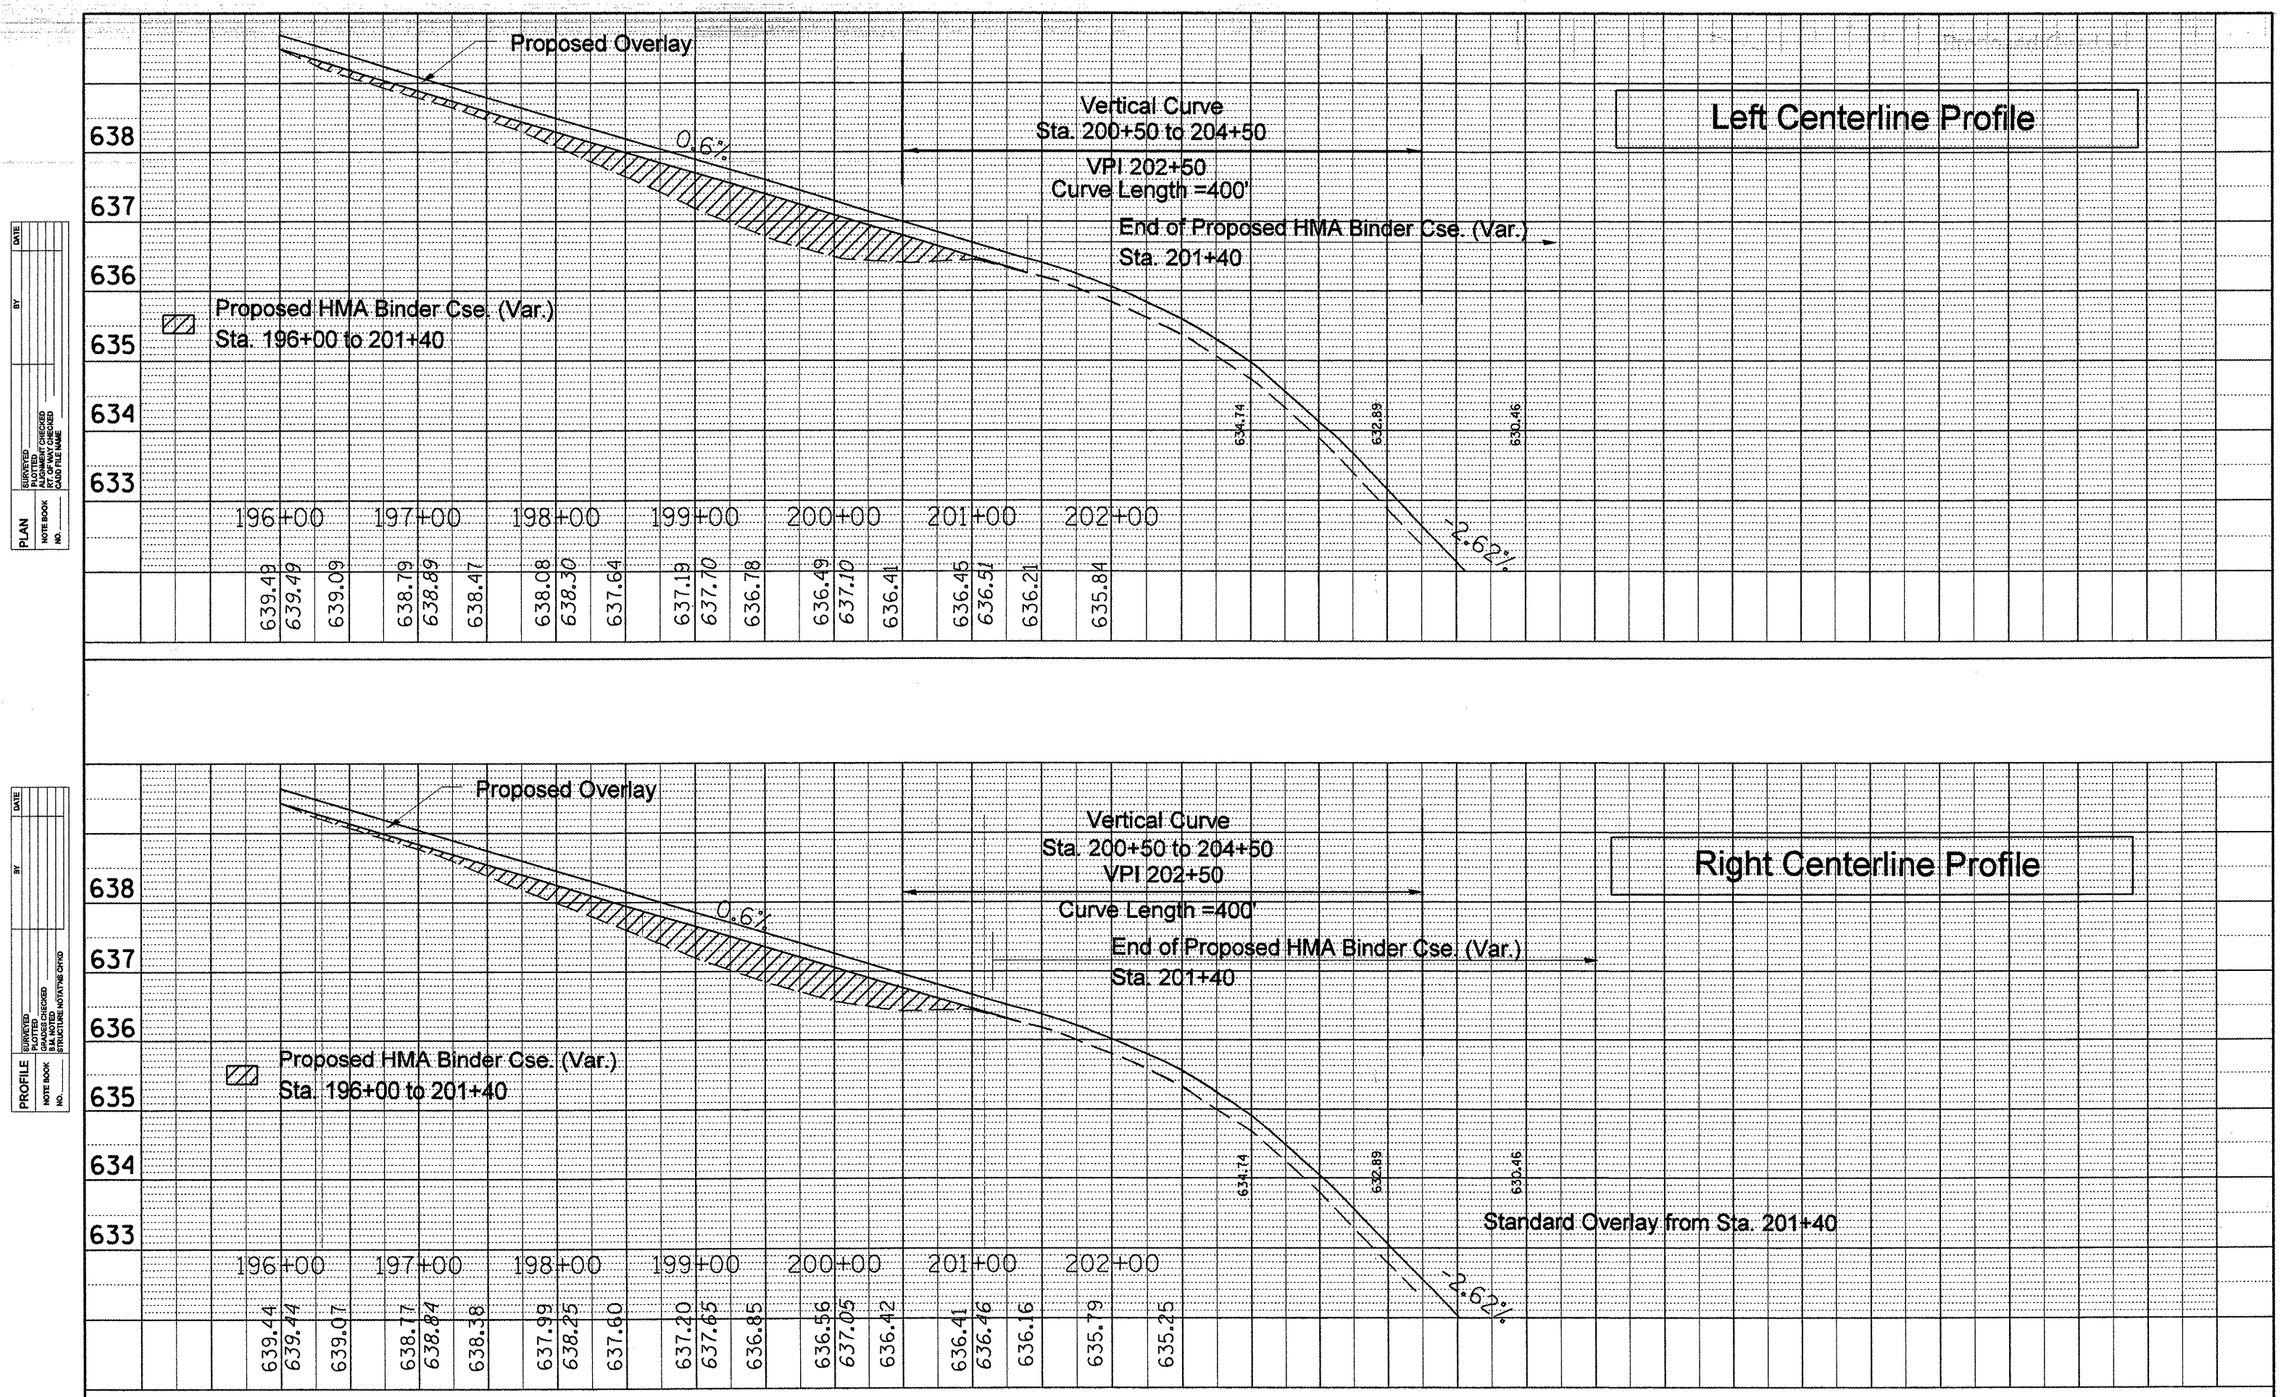

FILE NAME = c:\projects\harm\hwy\misc.dgn	USER NAME = overacl	DESIGNED -	REVISED -
		DRAWN -	REVISED -
	PLOT SCALE = 100.0000 ' / IN.	CHECKED -	REVISED -
	PLOT DATE = 10/20/2008	DATE -	REVISED -

STATE OF ILLINOIS
DEPARTMENT OF TRANSPORTATION

Profile Correction Detail

SCALE: | SHEET NO. OF SHEETS | STA. TO STA.

F.A.U. RTE.	SECTION	COUNTY	TOTAL SHEETS	SHEET NO.
6578	(1-R)RS, (1-VC)BR	PEORIA	192	96
		CONTRACT NO. 68092		
FED. ROAD DIST. NO.	ILLINOIS	FED. AID PROJECT		