NOTE:
Five W12-I103 signs, as described in the Special Provisions, will be required. Signs shall be placed at the intersections of US.34 with IL. routes 164, 94, & 67 as shown on Sheet 9. These signs shall be located at the direction of the Engineer.

High intensity flashing lights shall be placed on the RCA signs as directed by the Engineer.

The costs shall be included with the cost of the TRAFFIC CONTROL AND PROTECTION STANDARD 701321.

STAGE I

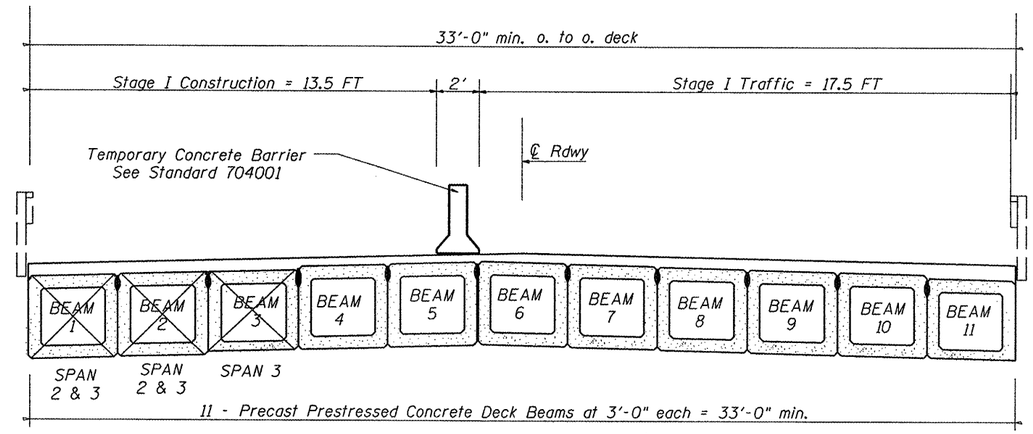

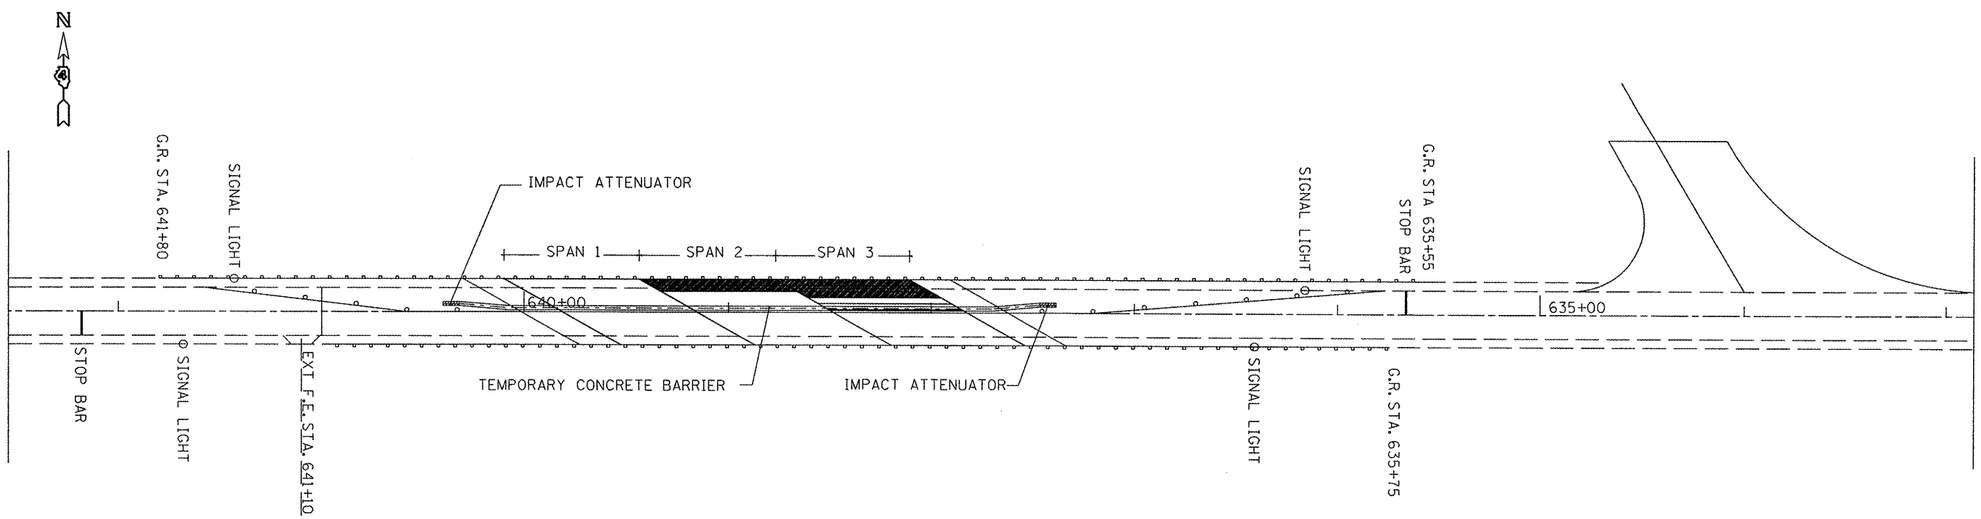

STAGE I CONSTRUCTION

FILE NAME = $FILEL$	USER NAME = $USER$	DESIGNED - ___	REVISED - ___	STATE OF ILLINOIS DEPARTMENT OF TRANSPORTATION	STAGING PLAN SHEET	F.A.P RTE.	SECTION	COUNTY	TOTAL SHEETS	SHEET NO.
		DRAWN - ___	REVISED - ___			313	(6BR-1)1	HENDERSON	14	7
	PLOT SCALE = $SCALE$	CHECKED - ___	REVISED - ___					CONTRACT NO. 68849		
	PLOT DATE = $DATE$	DATE - _____	REVISED - ___		SCALE: ..... SHEET NO. __ OF ___ SHEETS STA. ..... TO STA.	FED. ROAD DIST. NO.		FED. AID PROJECT		