CONTRACT NO. 70393

RTE.	SECTION	COUNTY	TOTAL SHEETS	SHEET NO.
323	145BR-1	DOUGLAS	39	36
STA.	149+50	TO STA.	150+00	

FINAL SURVEY	BY	DATE
SURVEYED		
PLOTTED		
NOTE BOOK	THAMAS KATE	
	AREAS	
NO.	AREAS CHECKED	
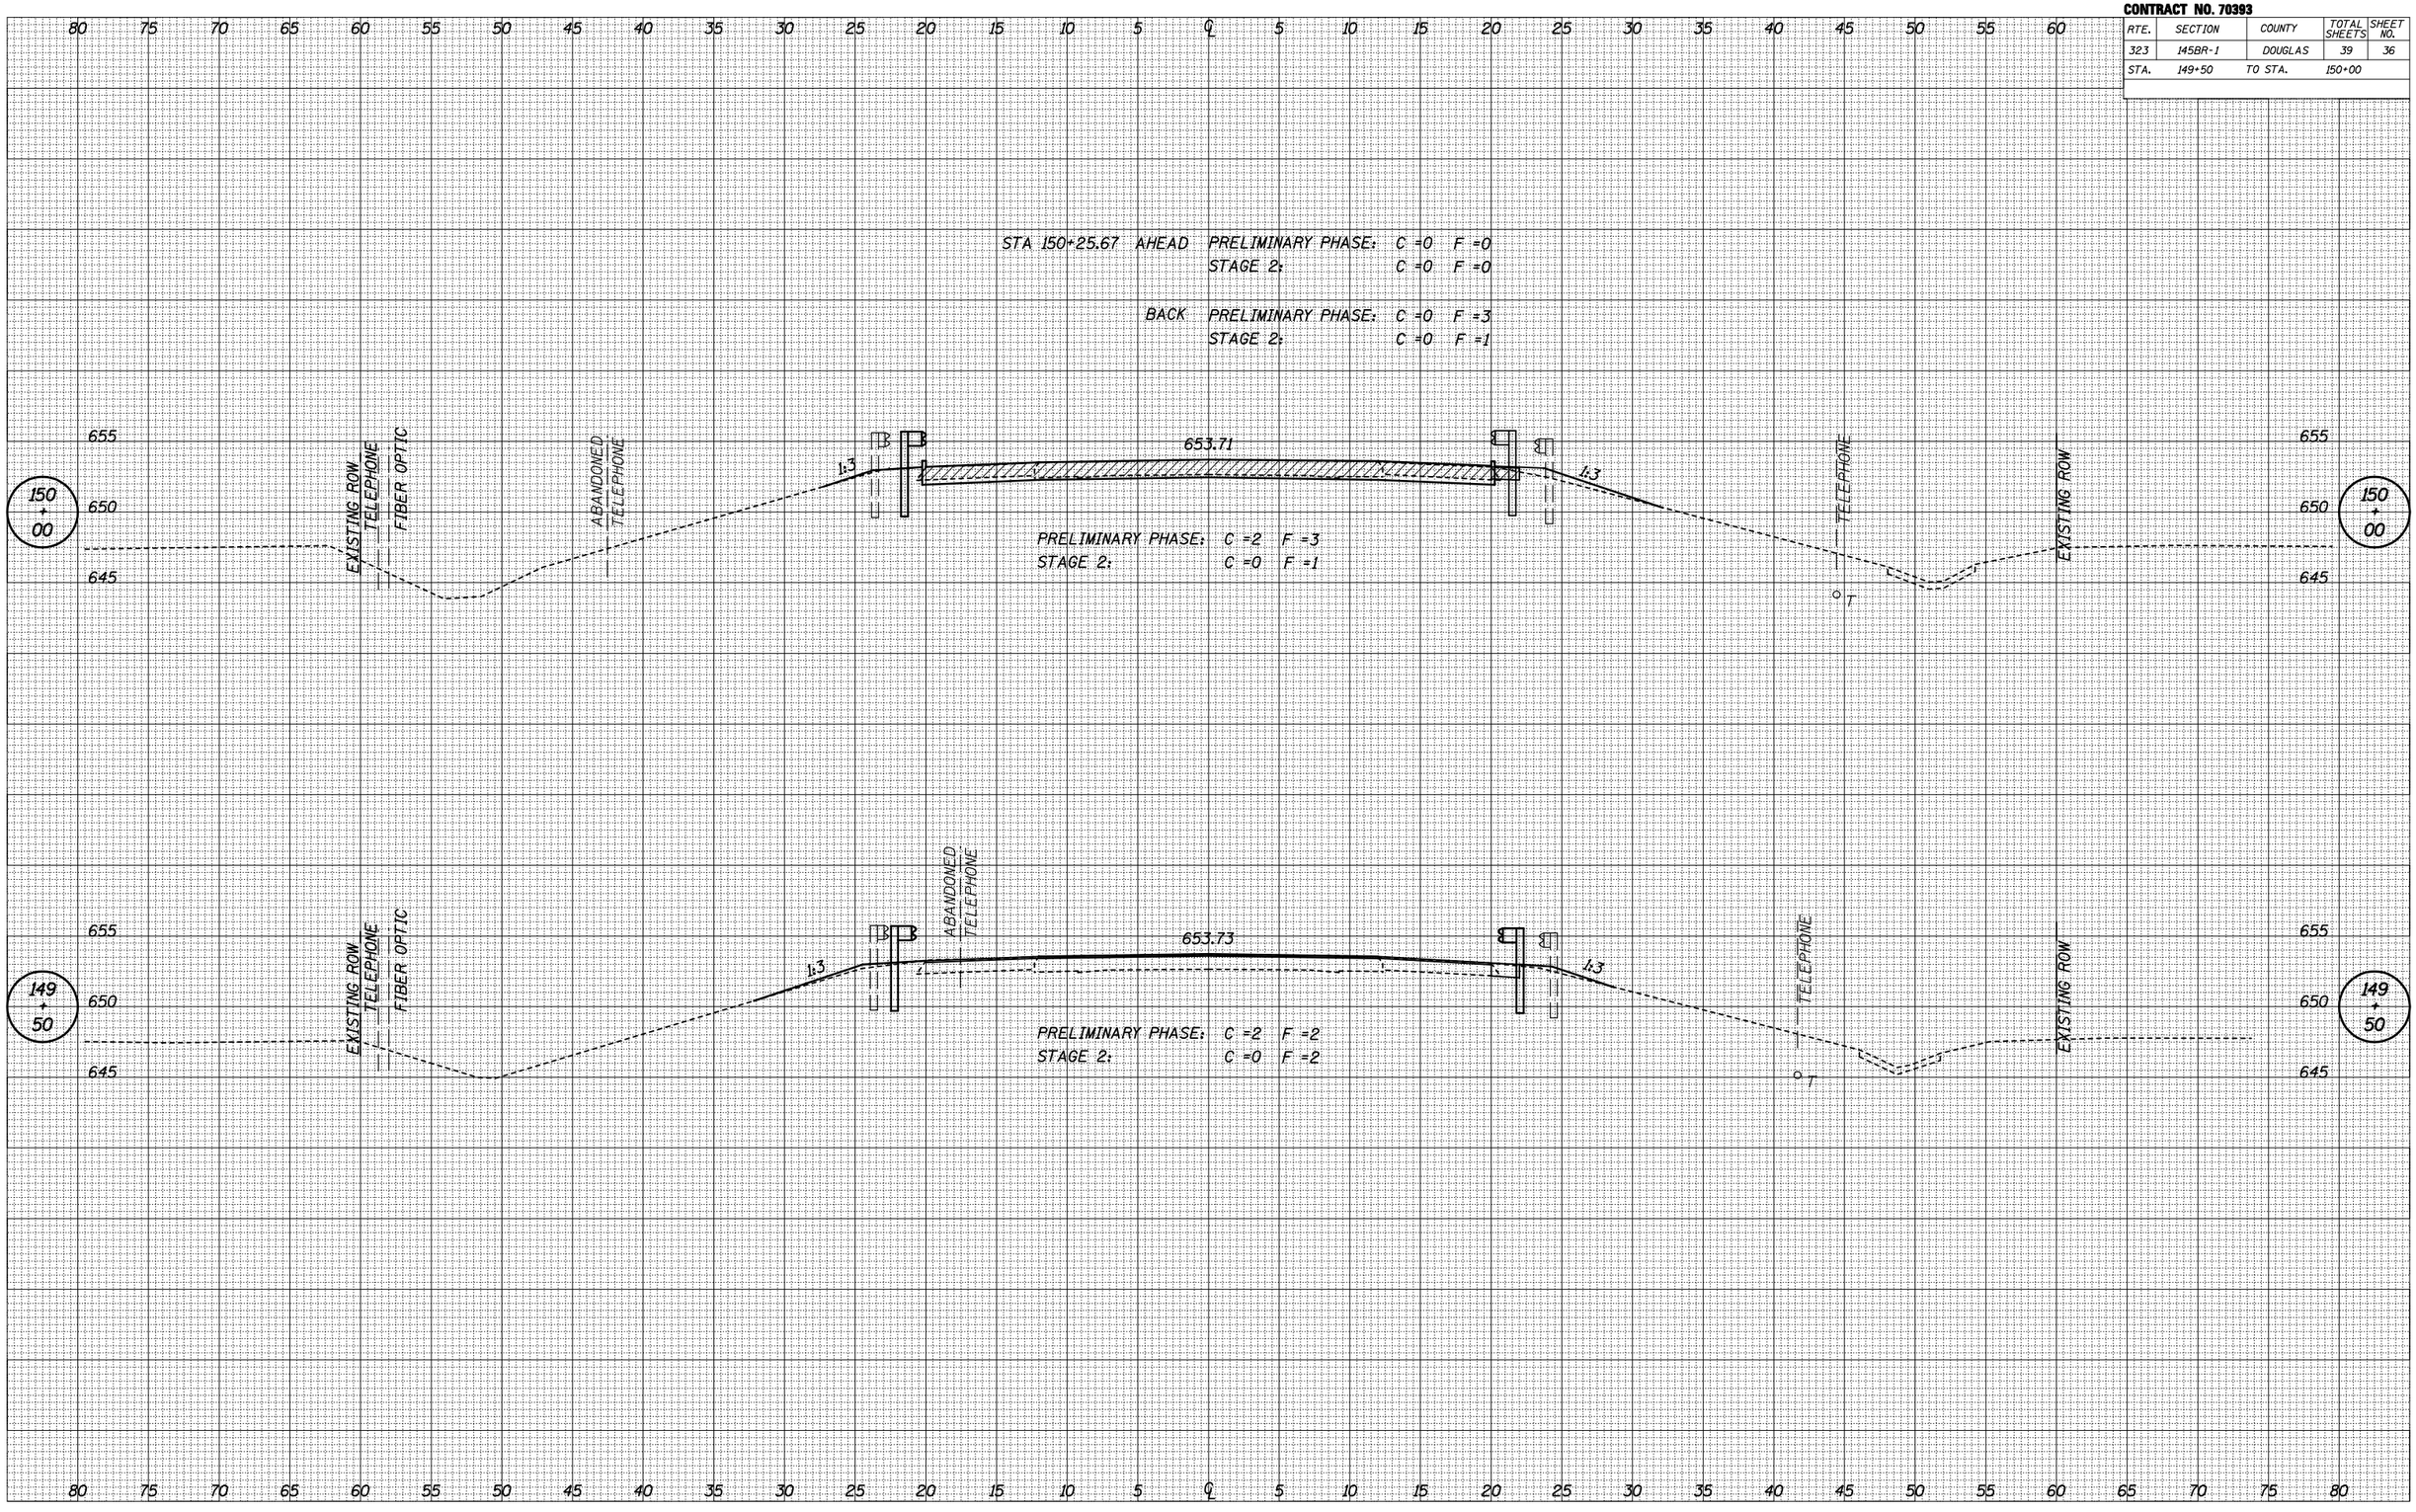
ORIGINAL SURVEY	BY	DATE
SURVEYED		
PLOTTED		
NOTE BOOK	THAMAS KATE	
	AREAS	
NO.	AREAS CHECKED