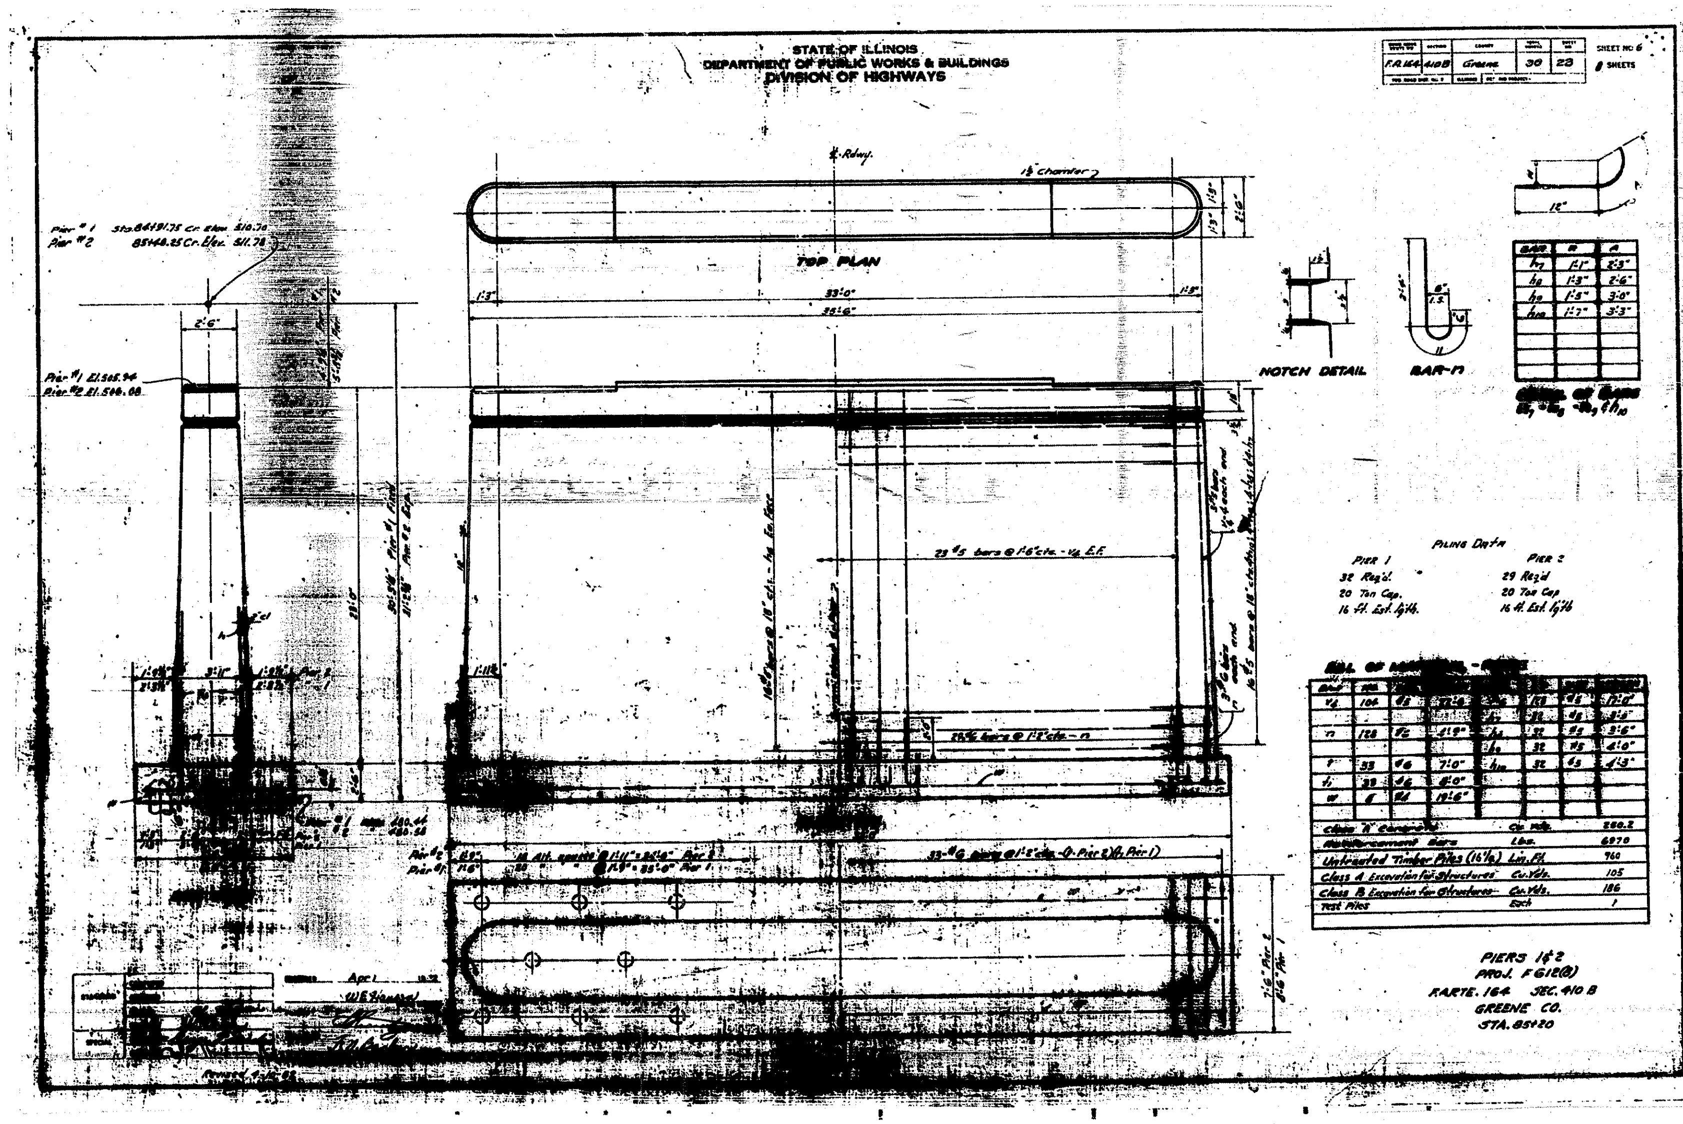

FILE NAME = c:\pw_work\PWIDOT\MUENSTERMANNGK\dms51659\pln03008a.dgn	USER NAME = muenstermanngk	DESIGNED -	REVISED -	STATE OF ILLINOIS DEPARTMENT OF TRANSPORTATION	EXISTING BRIDGE PLAN
		DRAWN -	REVISED -		
	PLOT SCALE = 20.0000 ' / IN.	CHECKED -	REVISED -		
	PLOT DATE = 10/15/2008	DATE -	REVISED -		SCALE: SHEET NO. 5 OF 7 SHEETS STA. TO STA.

F.A.P RTE.	SECTION	COUNTY	TOTAL SHEETS	SHEET NO.
10	410BR-1	GREENE	37	37C

CONTRACT NO. 76B58

FED. ROAD DIST. NO. | ILLINOIS | FED. AID PROJECT