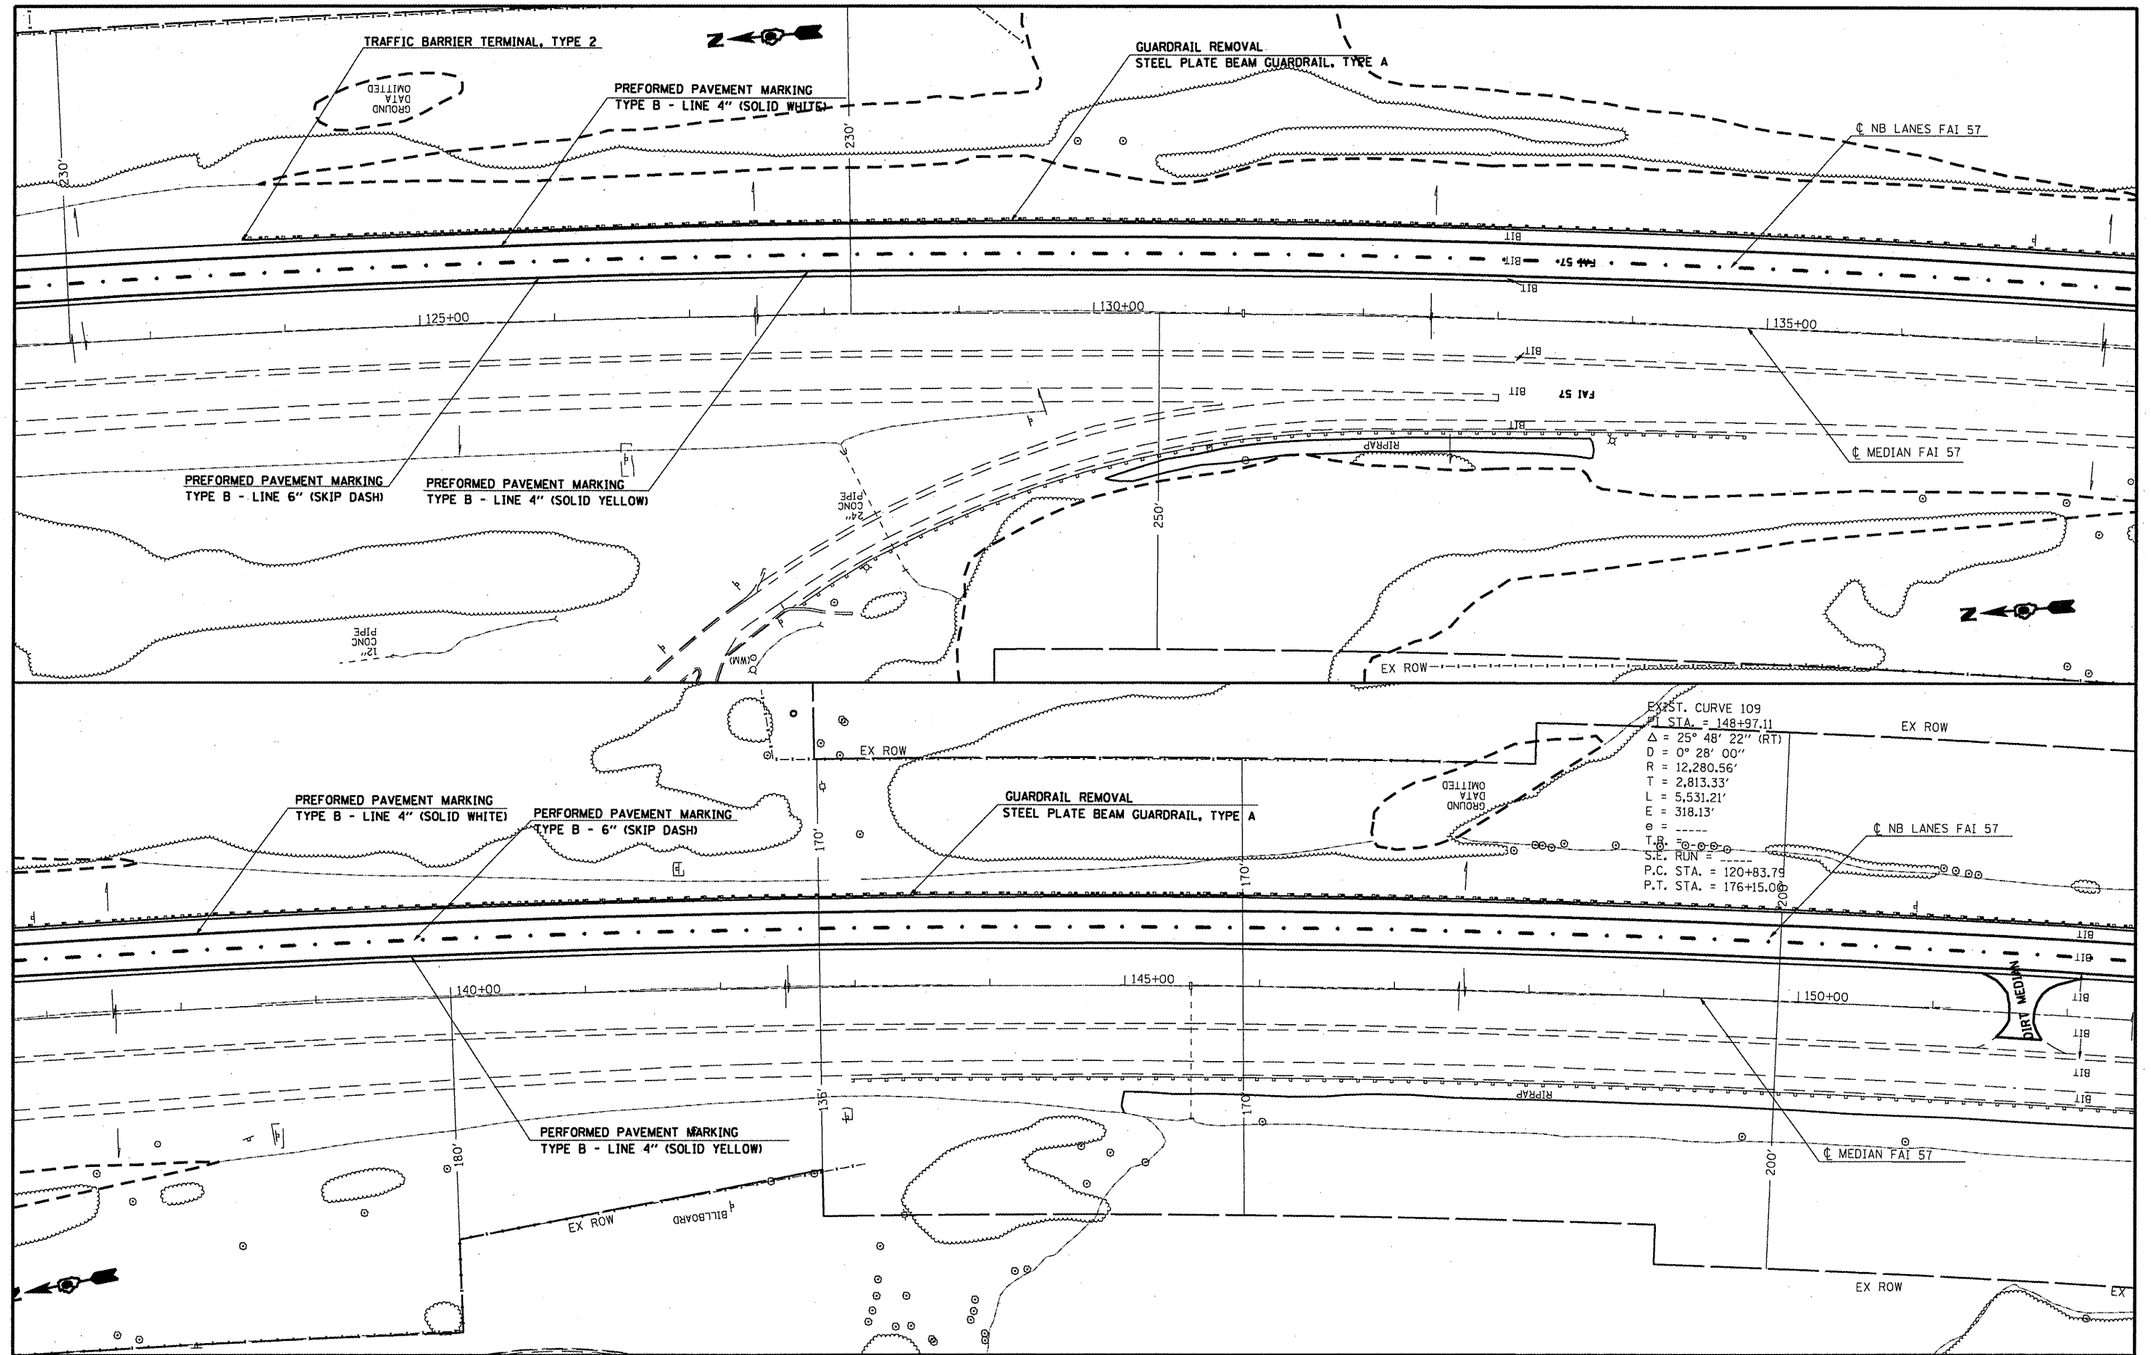

FILE NAME = $FILEL$	USER NAME = $USER$	DESIGNED -	REVISED -	**STATE OF ILLINOIS DEPARTMENT OF TRANSPORTATION**	**ROADWAY PLAN SHEET**	F.A.I. RTE.	SECTION	COUNTY	TOTAL SHEETS	SHEET NO.
		DRAWN -	REVISED -			57	•	Franklin	52	23
	PLOT SCALE = $SCALE$	CHECKED -	REVISED -					CONTRACT NO. 78046		
	PLOT DATE = $DATE$	DATE -	REVISED -		SCALE: SHEET NO. OF SHEETS STA. TO STA.	FED. ROAD DIST. NO.	ILLINOIS	FED. AID PROJECT		
						28-(1.1-1.1-2.2.2-1.3.3)RS-1				