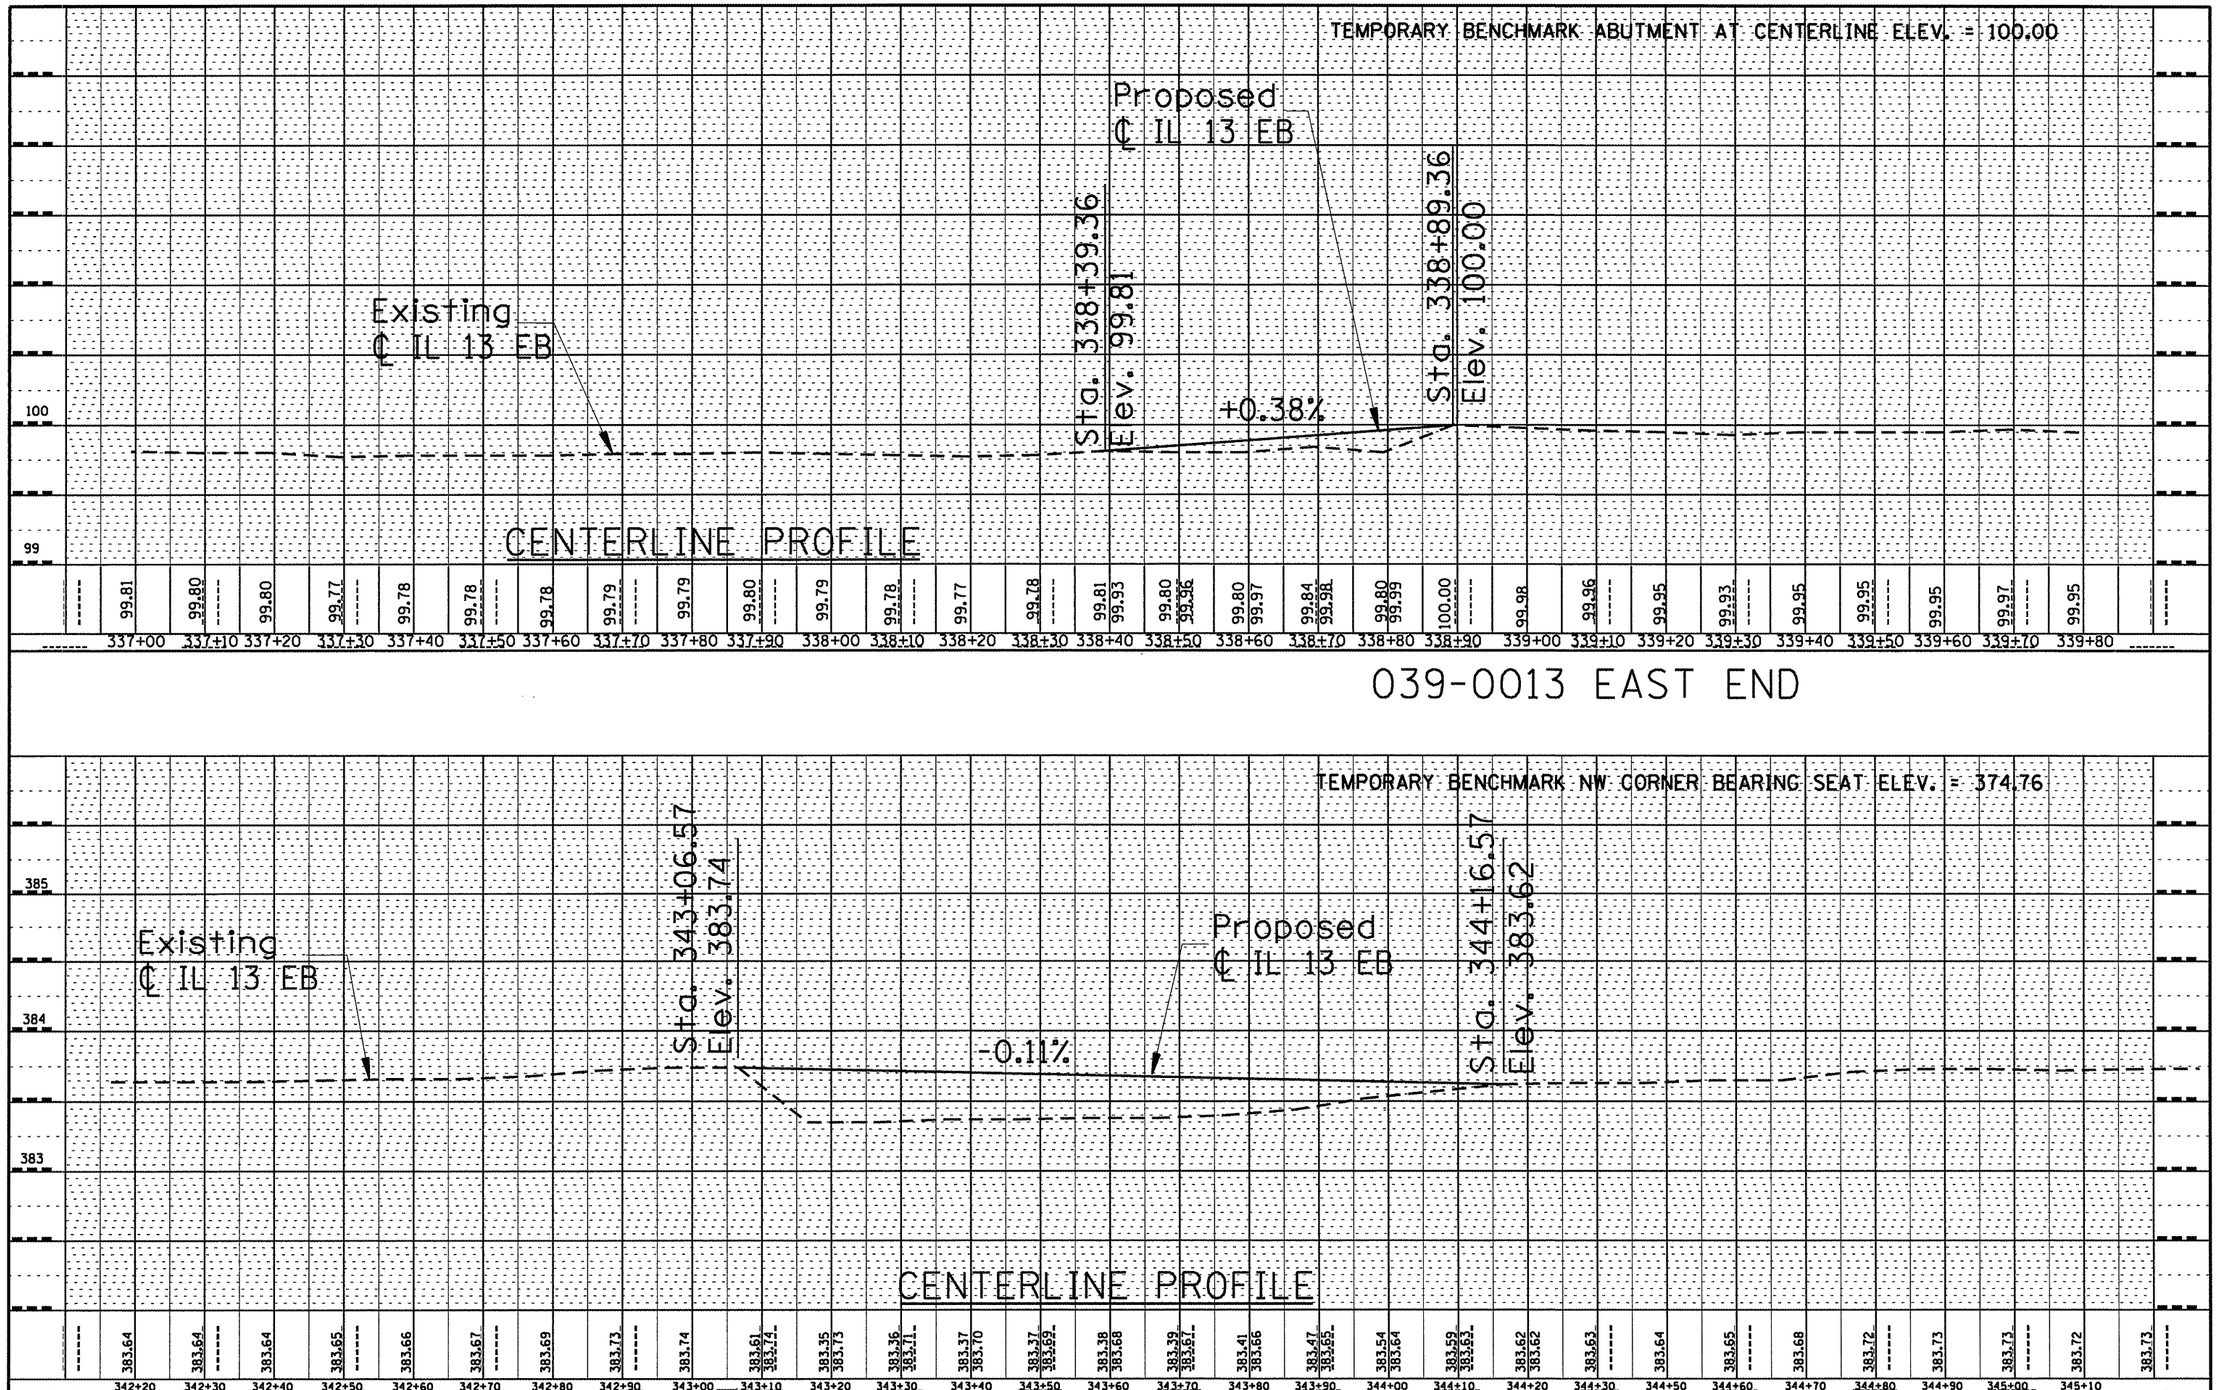

PLAN — SURVEYED; PLOTTED; CROSS SECTIONS CHECKED; R/T. OF WAY CHECKED; CADD FILE NAME; NOTE BOOK; NO.; BY; DATE

PROFILE — SURVEYED; PLOTTED; CROSS SECTIONS CHECKED; B.M. NOTED; STRUCTURE NO'S/ITMS CHKD; NOTE BOOK; NO.; BY; DATE

FILE NAME =	USER NAME = gautneyrk	DESIGNED - ---	REVISED - ---
D:\Operations\Bridge Maintenance\PLANS\CONT MAINT\09 CONTRACT MAINT\APPROACHES\10	DRAWN - PR .dgn	REVISED - ---	
	PLOT SCALE = 2.0000 ' / IN.	CHECKED - ---	REVISED - ---
	PLOT DATE = 10/6/2008	DATE - ---------	REVISED - ---

STATE OF ILLINOIS
DEPARTMENT OF TRANSPORTATION

039-0013 WEST END

SCALE: _____ SHEET NO. __ OF ___ SHEETS STA. _____ TO STA. _____

F.A.P. RTE.	SECTION	COUNTY	TOTAL SHEETS	SHEET NO.
•	09 BRIDGE APPROACH PROFILE FY09-1	FRANKLIN JACKSON	15	8
*331 332 845		CONTRACT NO. 78101		
FED. ROAD DIST. NO. _	ILLINOIS	FED. AID PROJECT		