FINAL SURVEY		BY	DATE
NOTE BOOK	SURVEYED		
NO.	PLOTTED		
	ESTIMATE		
	AREAS		
	AREAS CHECKED		

ORIGINAL SURVEY		BY	DATE
NOTE BOOK	SURVEYED		
NO.	PLOTTED		
	ESTIMATE		
	AREAS		
	AREAS CHECKED		

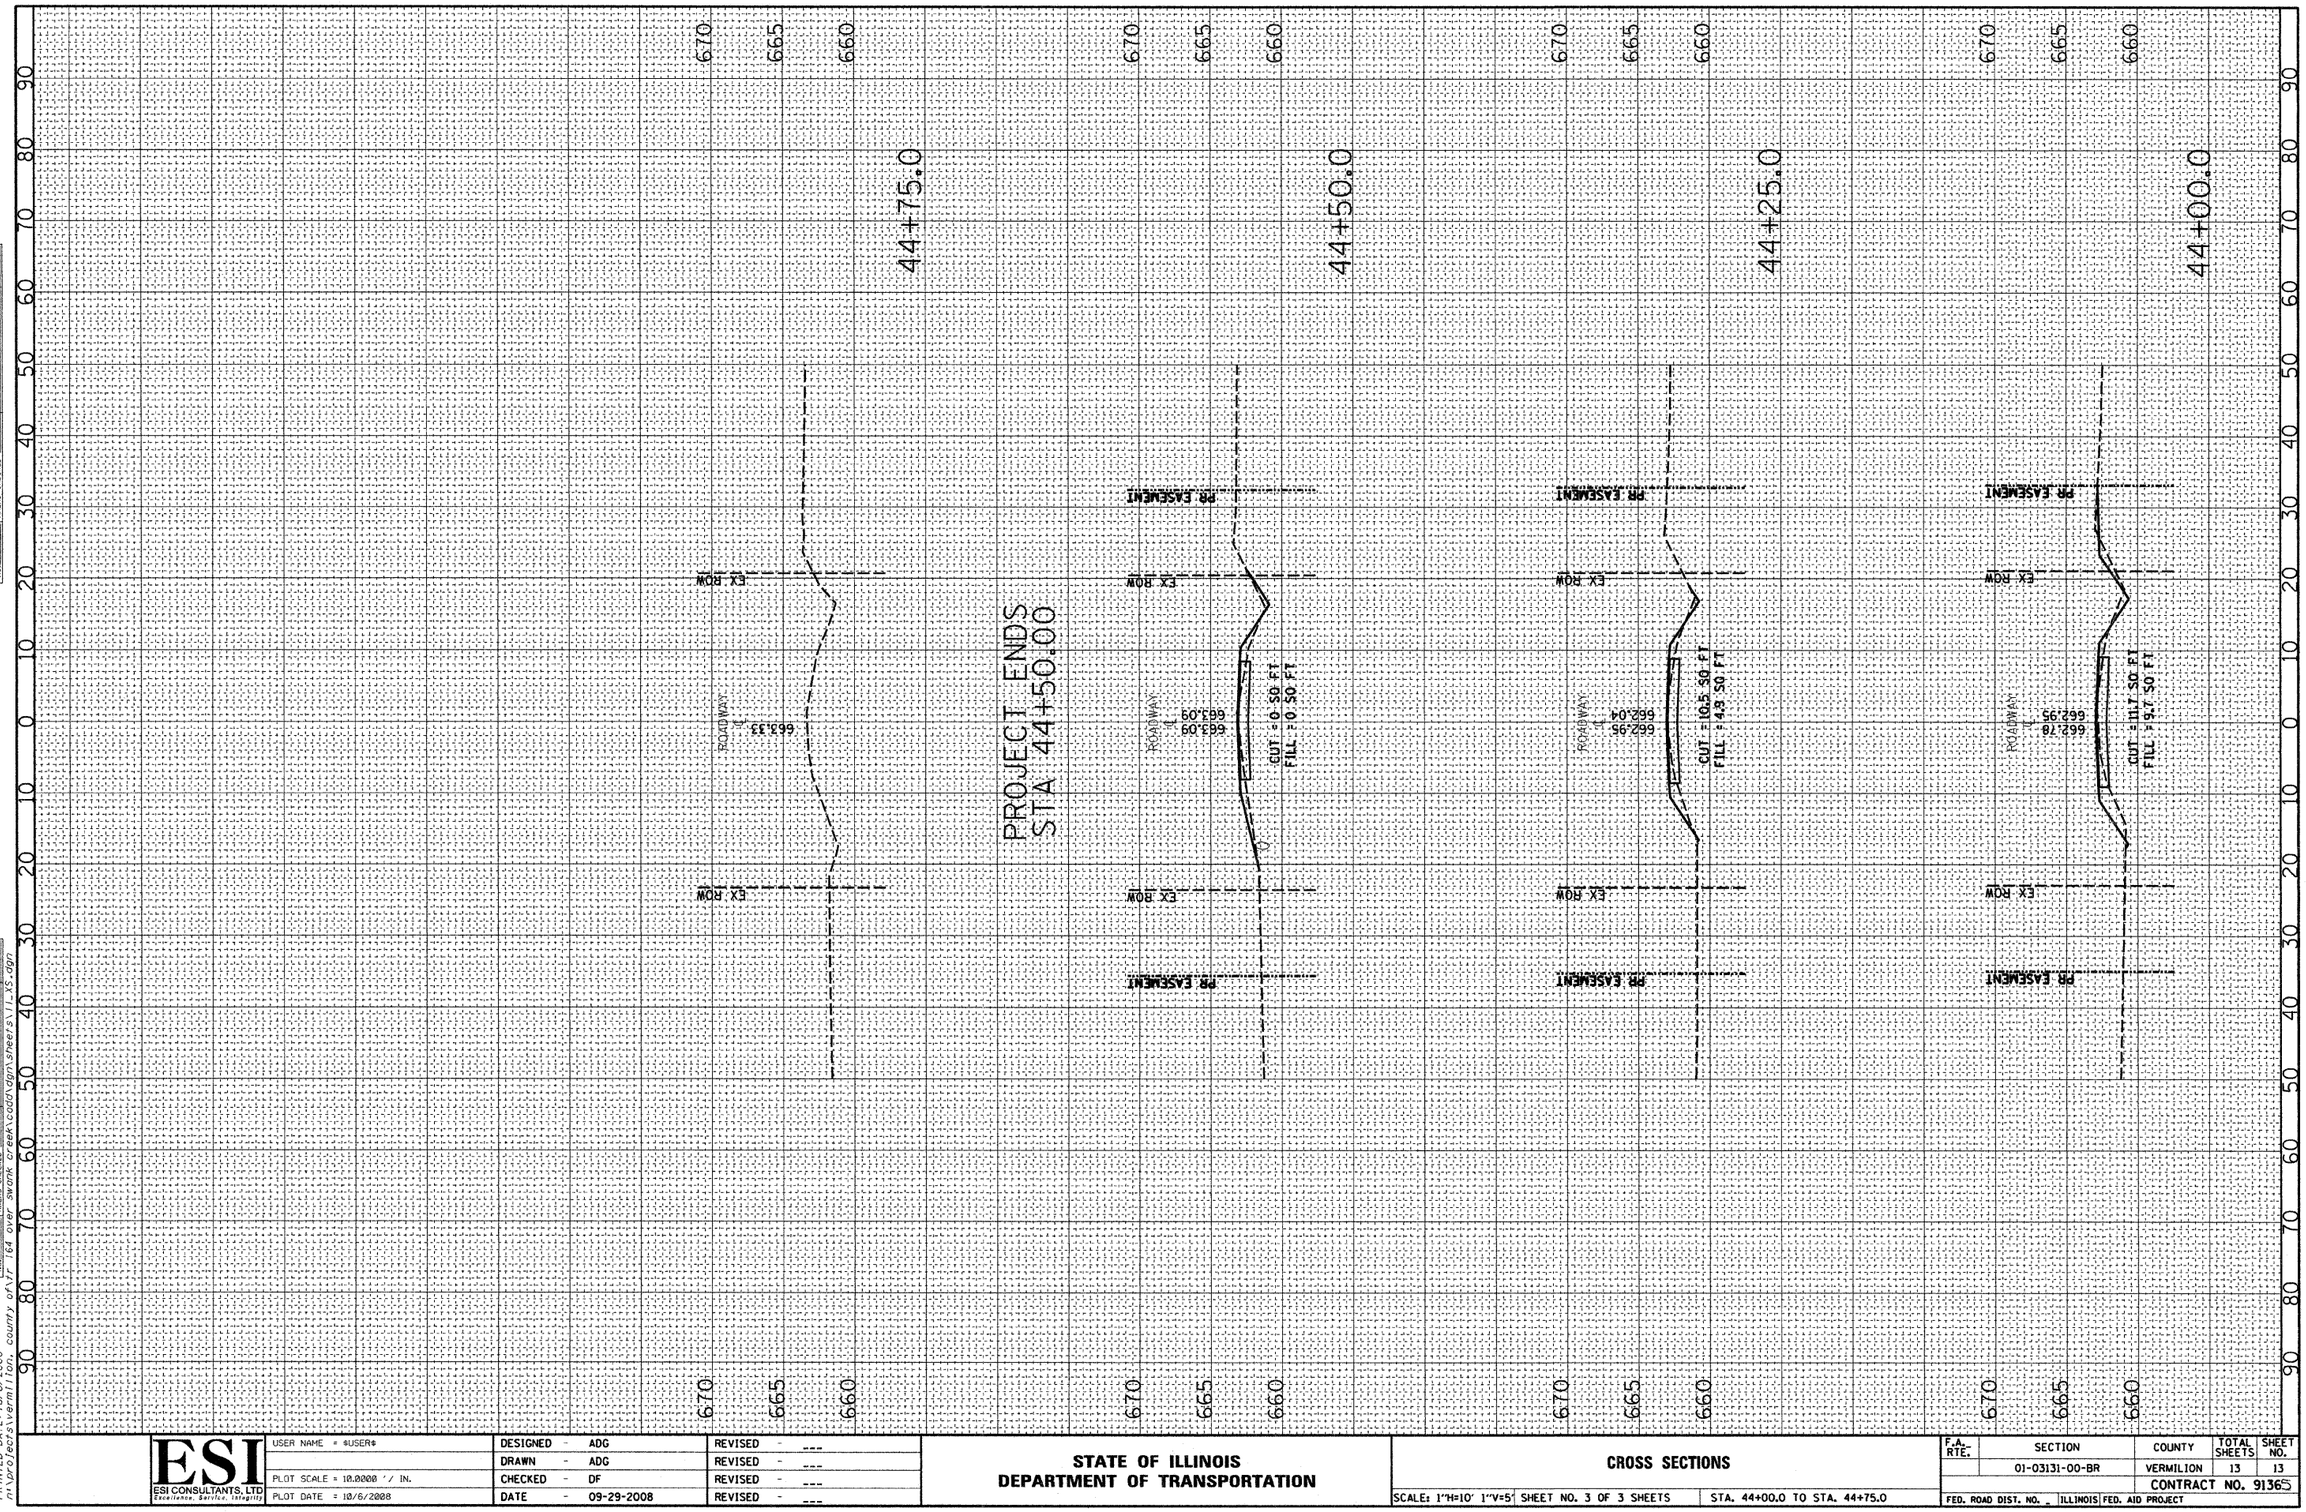

PRINTED DATE: 10/6/2008
n:\projects\vermilion_county of\fr 164 over swank creek\cadd\dgn\sheets\11_XS.dgn

ESI CONSULTANTS, LTD Excellence, Service, Integrity	USER NAME = $USER$	DESIGNED - ADG	REVISED - ---
		DRAWN - ADG	REVISED - ---
	PLOT SCALE = 10.0000 ' / IN.	CHECKED - DF	REVISED - ---
	PLOT DATE = 10/6/2008	DATE - 09-29-2008	REVISED - ---

STATE OF ILLINOIS
DEPARTMENT OF TRANSPORTATION

CROSS SECTIONS

SCALE: 1"H=10' 1"V=5' | SHEET NO. 3 OF 3 SHEETS | STA. 44+00.0 TO STA. 44+75.0

F.A. RTE.	SECTION	COUNTY	TOTAL SHEETS	SHEET NO.
	01-03131-00-BR	VERMILION	13	13
		CONTRACT NO. 91365		
FED. ROAD DIST. NO. _	ILLINOIS	FED. AID PROJECT		