CONTRACT NO. 94533

F.A.P. RTE.	SECTION	COUNTY	TOTAL SHEETS	SHEET NO.
781	1YRS, 2ZRS-1	CRAWFORD	378	179
STA.		TO STA.		
FED. ROAD DIST. NO.		ILLINOIS	FED. AID PROJECT	

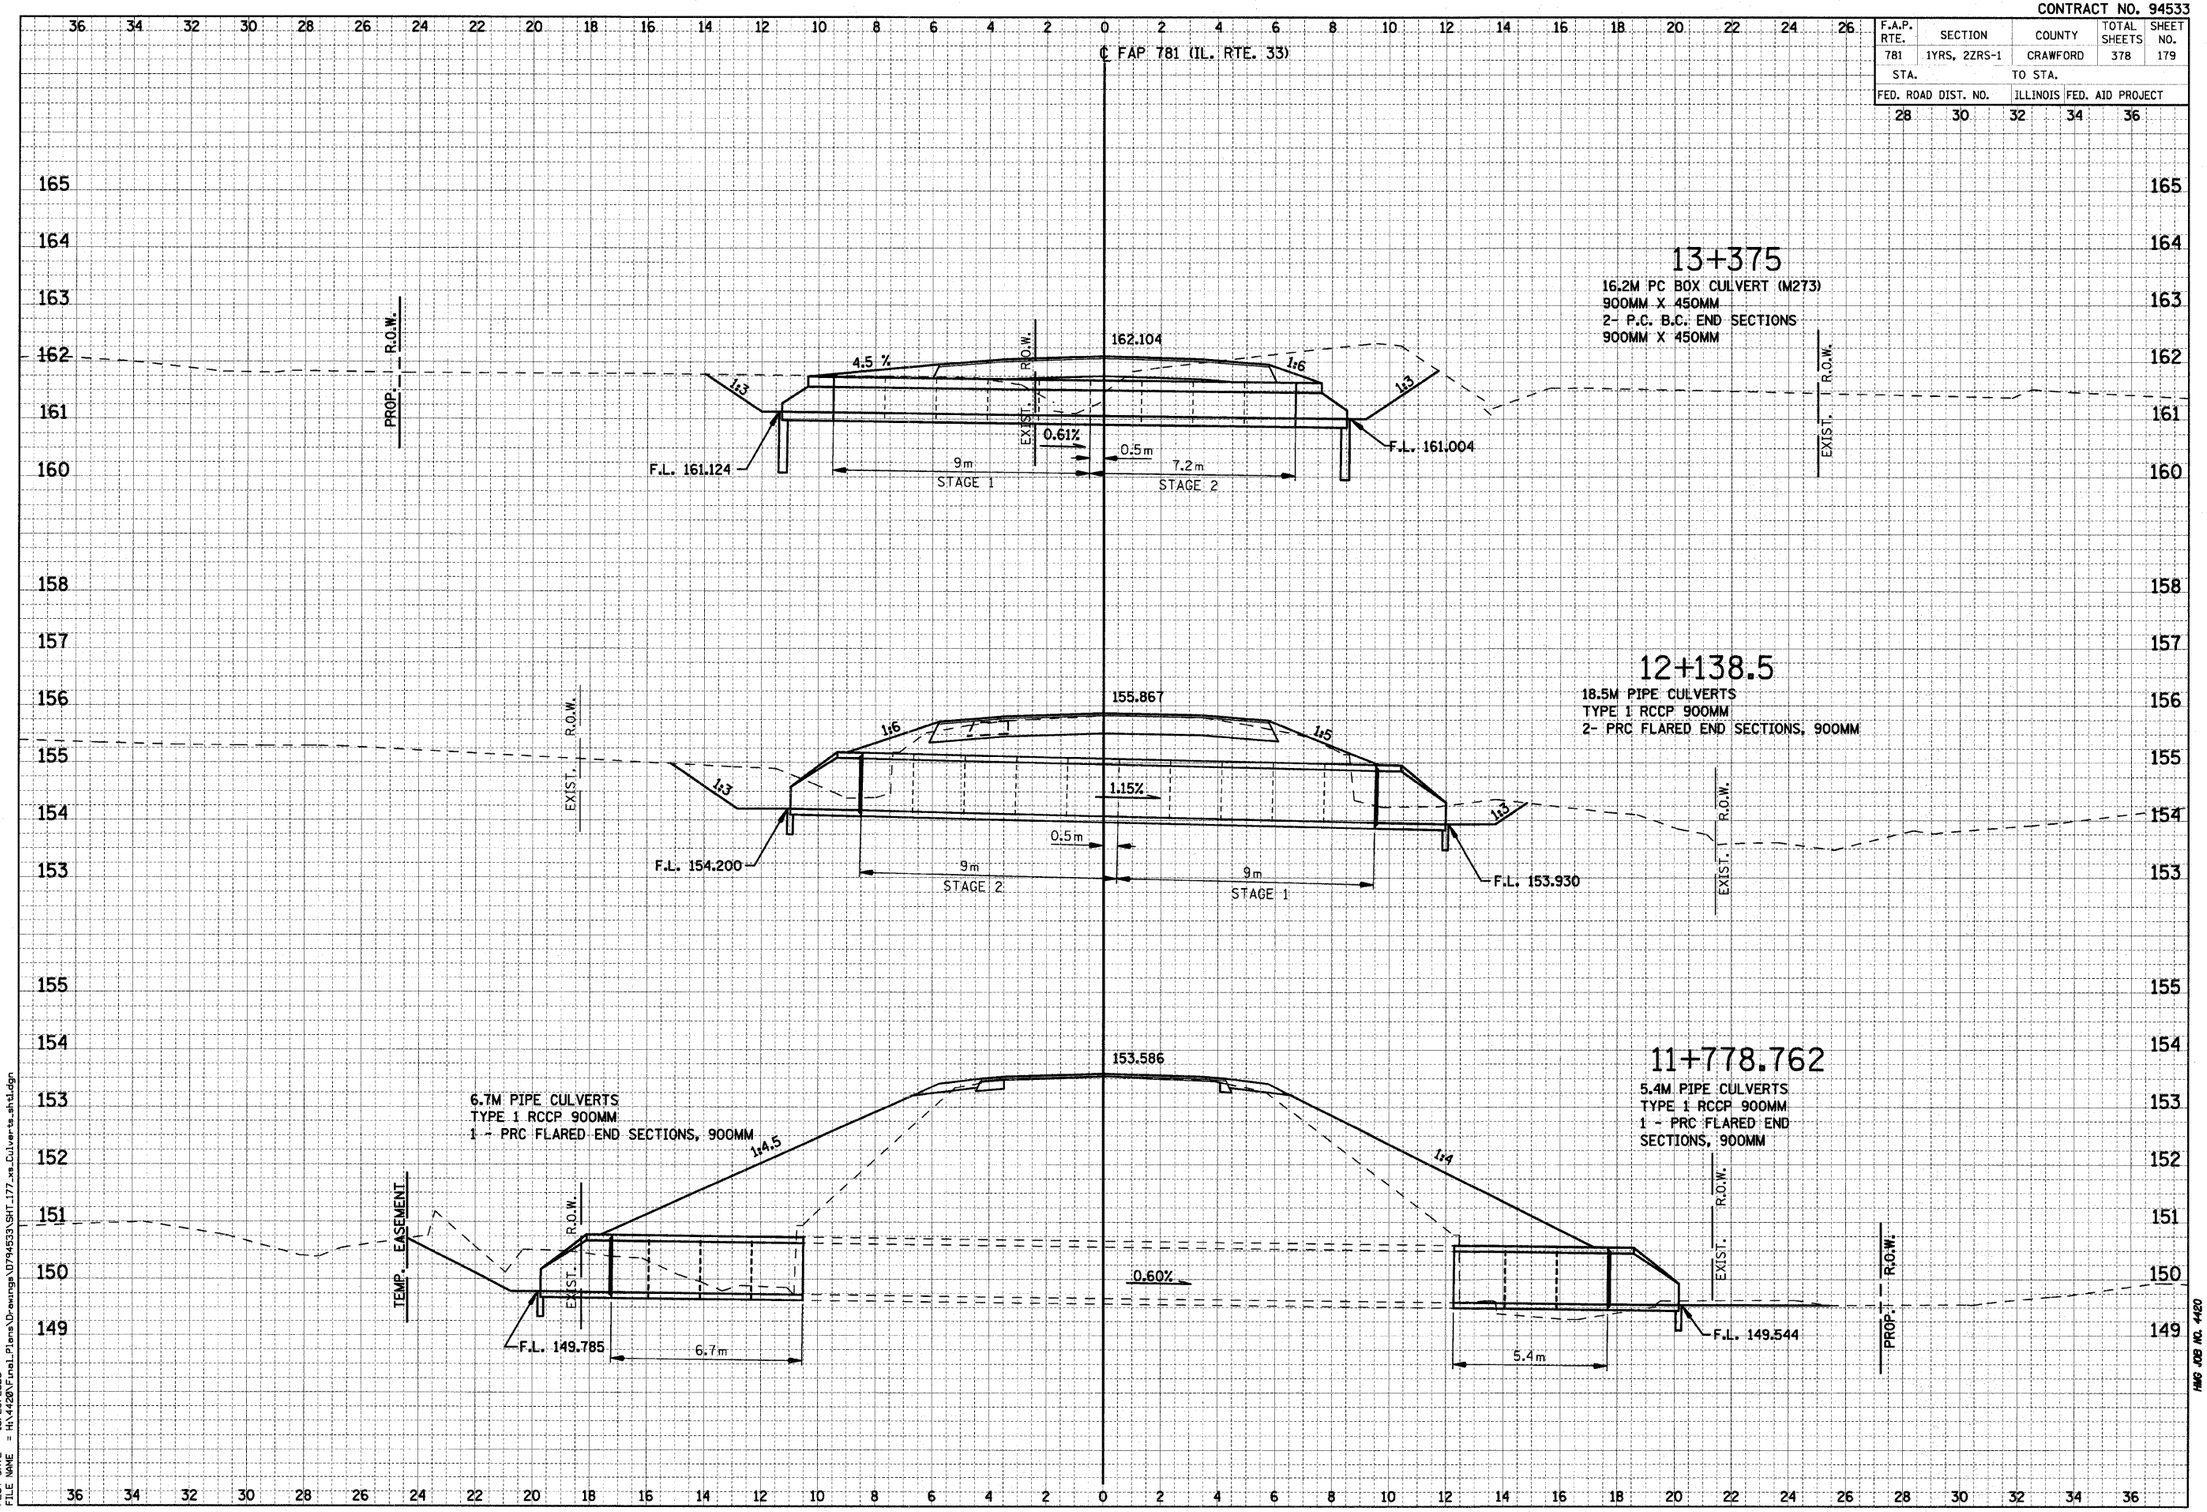

FINAL SURVEY	SURVEYED	BY	DATE
	PLOTTED		
	TRAVERSE		
NOTE BOOK	DESIGNATE		
NO.	AREAS CHECKED		

ORIGINAL SURVEY	SURVEYED	BY	DATE
	PLOTTED		
	TRAVERSE		
NOTE BOOK	DESIGNATE		
NO.	AREAS CHECKED		

PLOT DATE = 10/28/2008
FILE NAME = H:\4420\Final_Plans\Drawings\D794533\SHT_177_xs_Culverts_sht1.dgn