PLOT DATE = 11/3/2008
FILE NAME = H:\4812\Design\078-096xs_Gallatin_Rev_Fsdgn
PLOT SCALE = 5.0000 ' / IN.
USER NAME = _USERDESCR_

ORIGINAL SURVEY		BY	DATE
	SURVEYED		
	PLOTTED		
	TEMPLATE		
	AREAS		
NO.	AREAS CHECKED		

FINAL SURVEY		BY	DATE
	SURVEYED		
	PLOTTED		
NOTE BOOK	TEMPLATE		
	AREAS		
NO.	AREAS CHECKED		

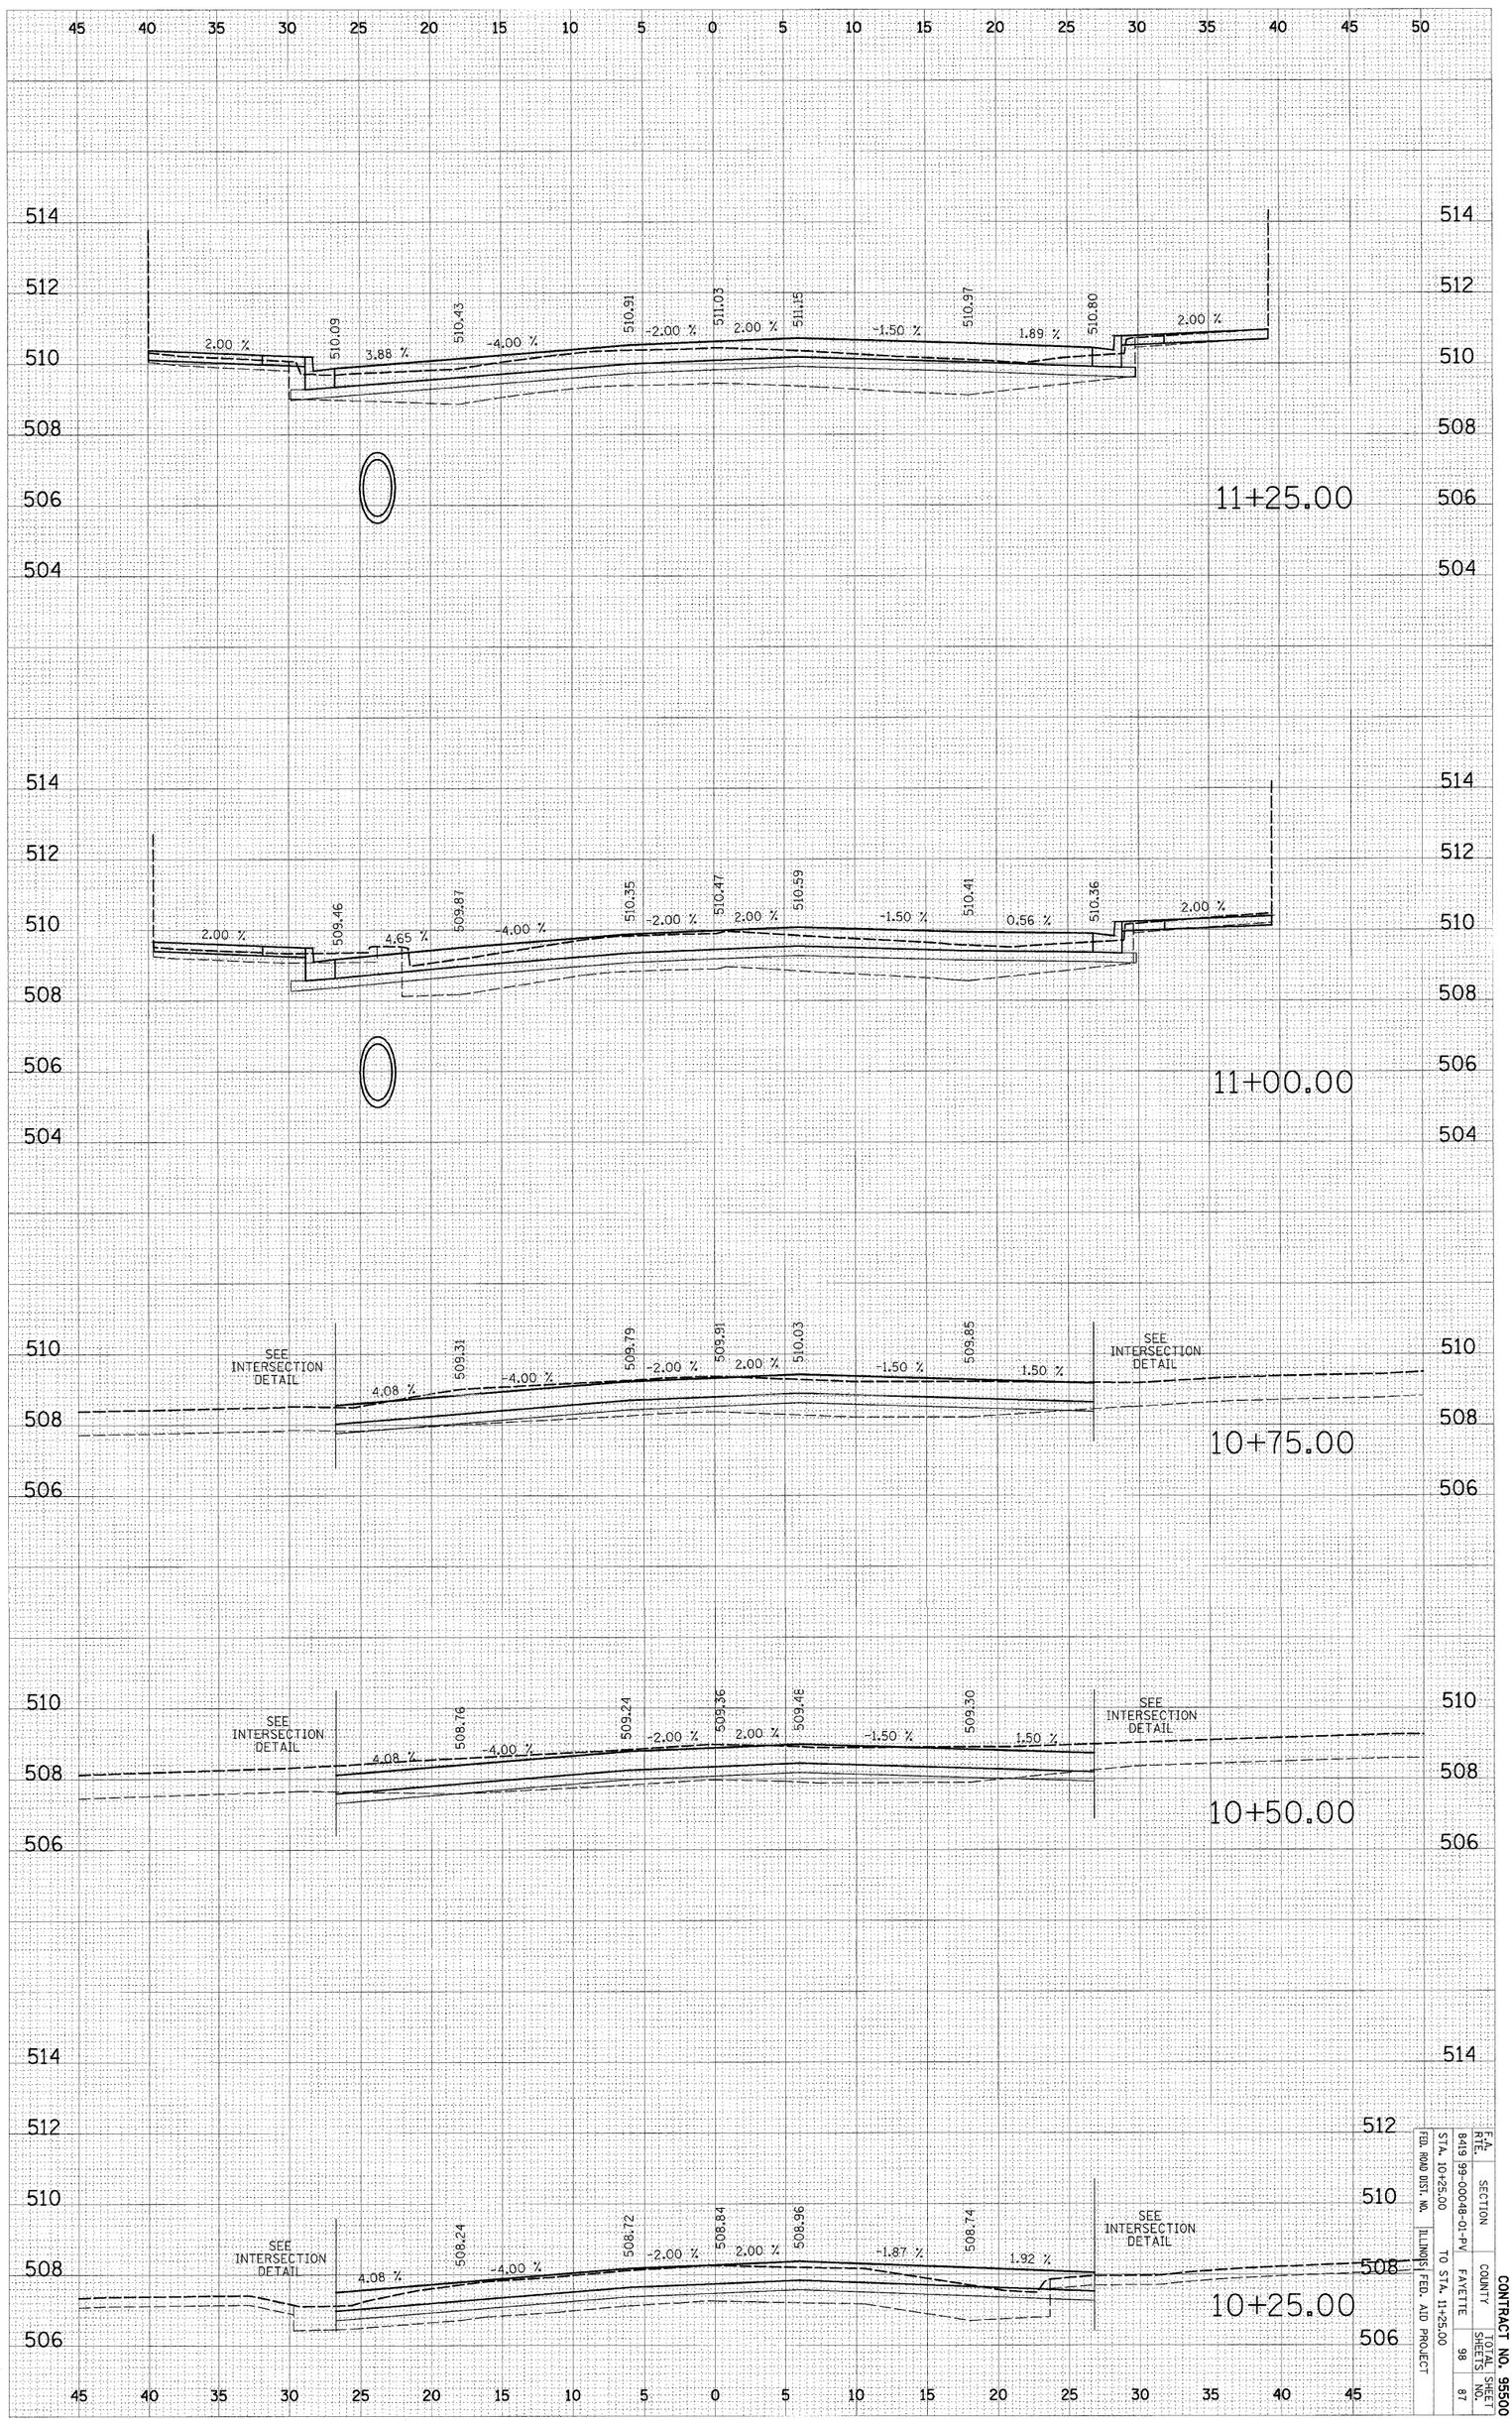

CONTRACT NO. 95500

F.A. RTE.	SECTION	COUNTY	TOTAL SHEET NO.
8419	99-00048-01-PV	FAYETTE	98
FED. ROAD DIST. NO.	ILLINOIS FED. AID PROJECT	STA. 10+25.00 TO STA. 11+25.00	87