FAP ROUTE	SECTION	COUNTY	TOTAL SHEETS	SHEET NO
	05-00016-03-BR	MADISON	129	35
STA. 27+00	TO STA. 32+00			
CONTRACT NO.: 97351				

PLAN		BY	DATE
	SURVEYED	J.T.F.	2/2/06
	PLOTTED		
	ALIGNMENT CHECKED	E.R.O.	2/2/06
NOTE BOOK	RT. OF WAY CHECKED		
NO.	CADD FILE NAME		

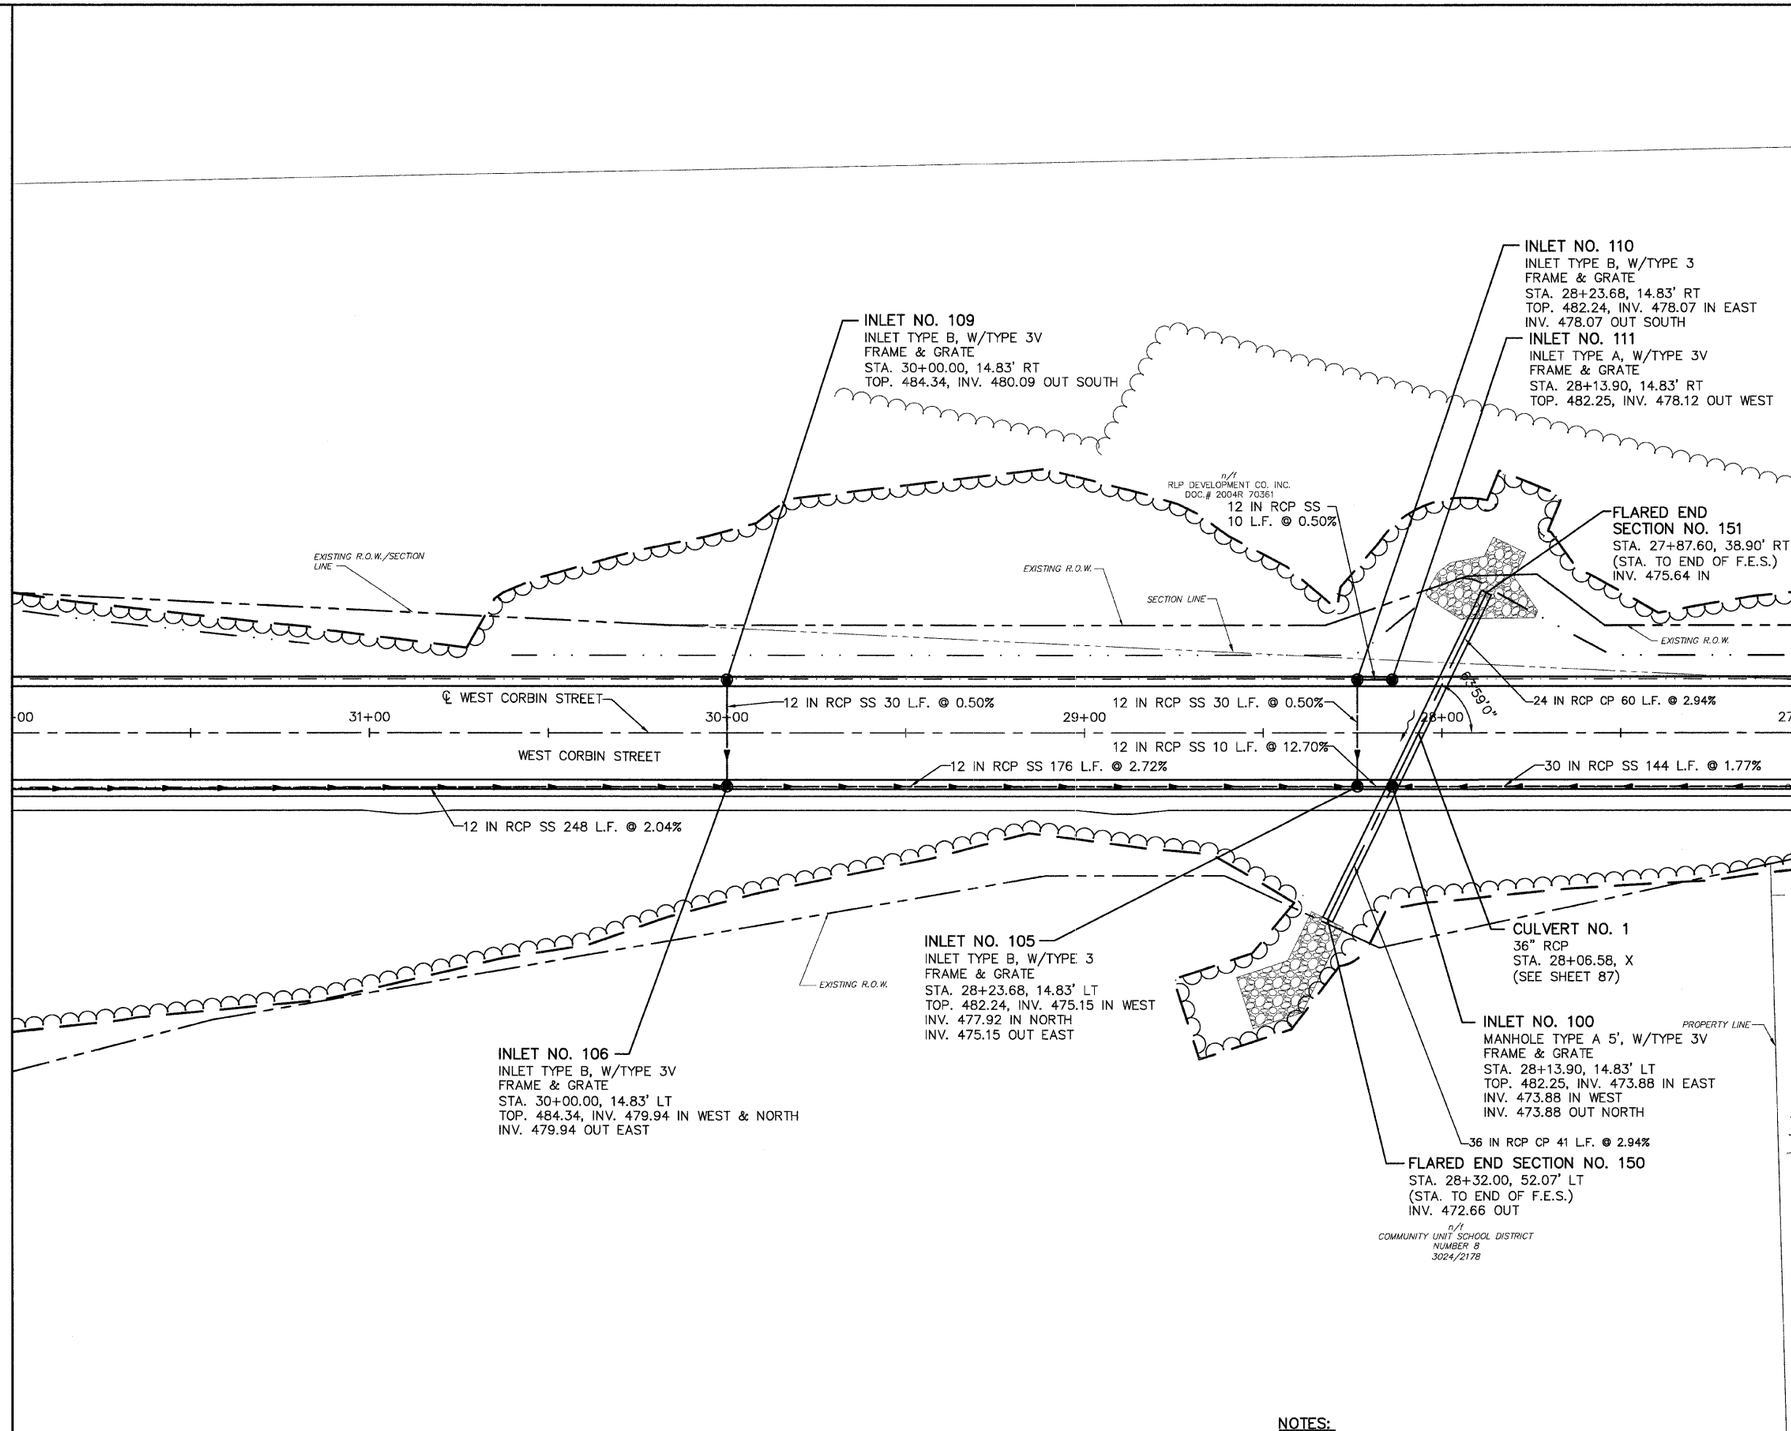

LEGEND:

- EXISTING STORM SEWER
- EXISTING SANITARY SEWER
- EXISTING SANITARY MANHOLE
- CONSTRUCITON LIMITS
- PROPOSED STORM SEWER
- PROPOSED SANITARY SEWER
- PROPOSED CURB INLET
- PROPOSED STORM MANHOLE
- PROPOSED SANITARY MANHOLE

N

20' 0 20' 40'
SCALE: 1" = 20'

NOTES:

1. ALL UTILITY RELOCATION TO BE PERFORMED BY OTHERS.
2. CULVERT PIPES, STORM SEWERS AND SANITARY SEWERS ARE 90° TO CENTER OF ROAD UNLESS OTHERWISE NOTED.
3. STATION IS TO THE CENTER OF STRUCTURE UNLESS OTHERWISE NOTED.
4. TOPS OF INLETS TYPE 3 AND TYPE 3V FRAME AND GRATE ARE TO THE EDGE OF PAVEMENT.
5. FLARED END SECTIONS ARE INCLUDED IN LENGTHS OF PIPE.
6. ALL LENGTHS ARE MEASURED FROM THE CENTER OF STRUCTURE UNLESS OTHERWISE NOTED.

REVISIONS	
NAME	DATE

ILLINOIS DEPARTMENT OF TRANSPORTATION

DRAINAGE AND UTILITIES
PLAN–WEST CORBIN STREET
STA 27+00 TO STA 32+00
FAU ROUTE 8959
SECTION 05–00016–03–BR
COUNTY MADISON

DRAWN BY: R.A.W.