FAP ROUTE	SECTION	COUNTY	TOTAL SHEETS	SHEET NO
	05-00016-03-BR	MADISON	129	87
STA.	TO STA.			
CONTRACT NO.: 97351				

PLAN		BY	DATE
	SURVEYED	J.I.F.	2/22/06
	PLOTTED		
	DRAWN / CHECKED	E.R.O.	2/22/06
NOTE BOOK	R.P. OF WAY CHECKED	E.R.O.	
NO. ____	CADD FILE NAME 060940VERAIL		

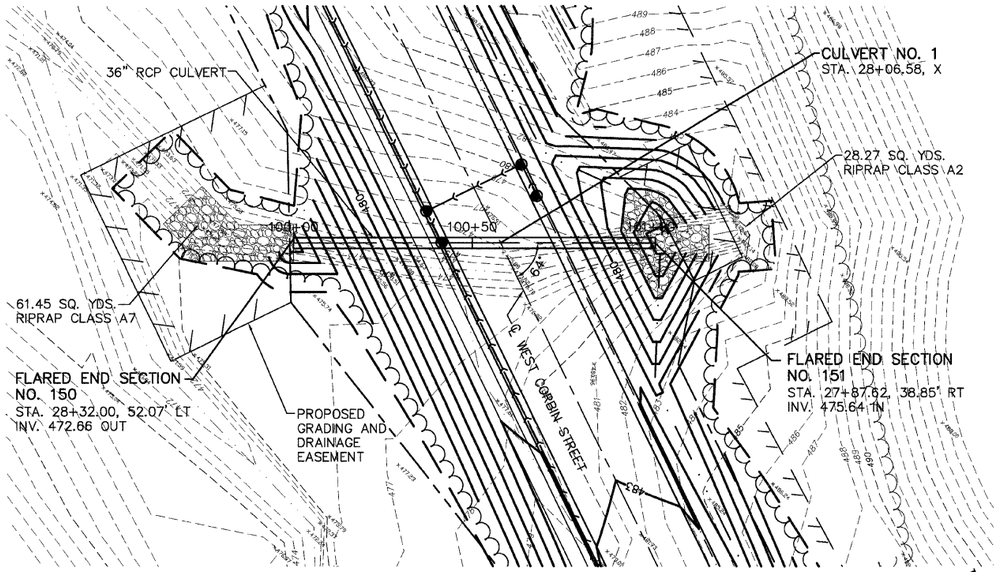

STORM CULVERT
STA. 28+06.58
SCALE 1" = 20'

20' 0 20' 40'
GRAPHIC SCALE

PROFILE		BY	DATE
	SURVEYED	J.I.F.	2/22/06
	PLOTTED		
	DRAWN / CHECKED	E.R.O.	
NOTE BOOK	S.M. NOTED		
NO. ____	STRUCTURE NO'S TYNS CH'KD		

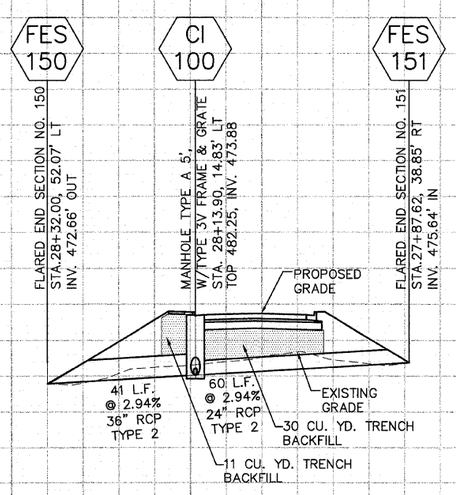

490
485
480
475
470
465
460
455
450
445
440

100+00 101+00

CULVERT PLAN AND PROFILE – STA. 28+06.58