ORIGINAL SURVEY		BY	DATE
	SURVEYED	D.L.W.	8/28/05
NOTE BOOK	PLOTTED		
	TEMPLATE		
NO.	AREAS		
	AREAS CHECKED		

FINAL SURVEY		BY	DATE
	SURVEYED	D.L.W.	1/18/06
NOTE BOOK	PLOTTED		
	TEMPLATE		
NO.	AREAS		
	AREAS CHECKED		

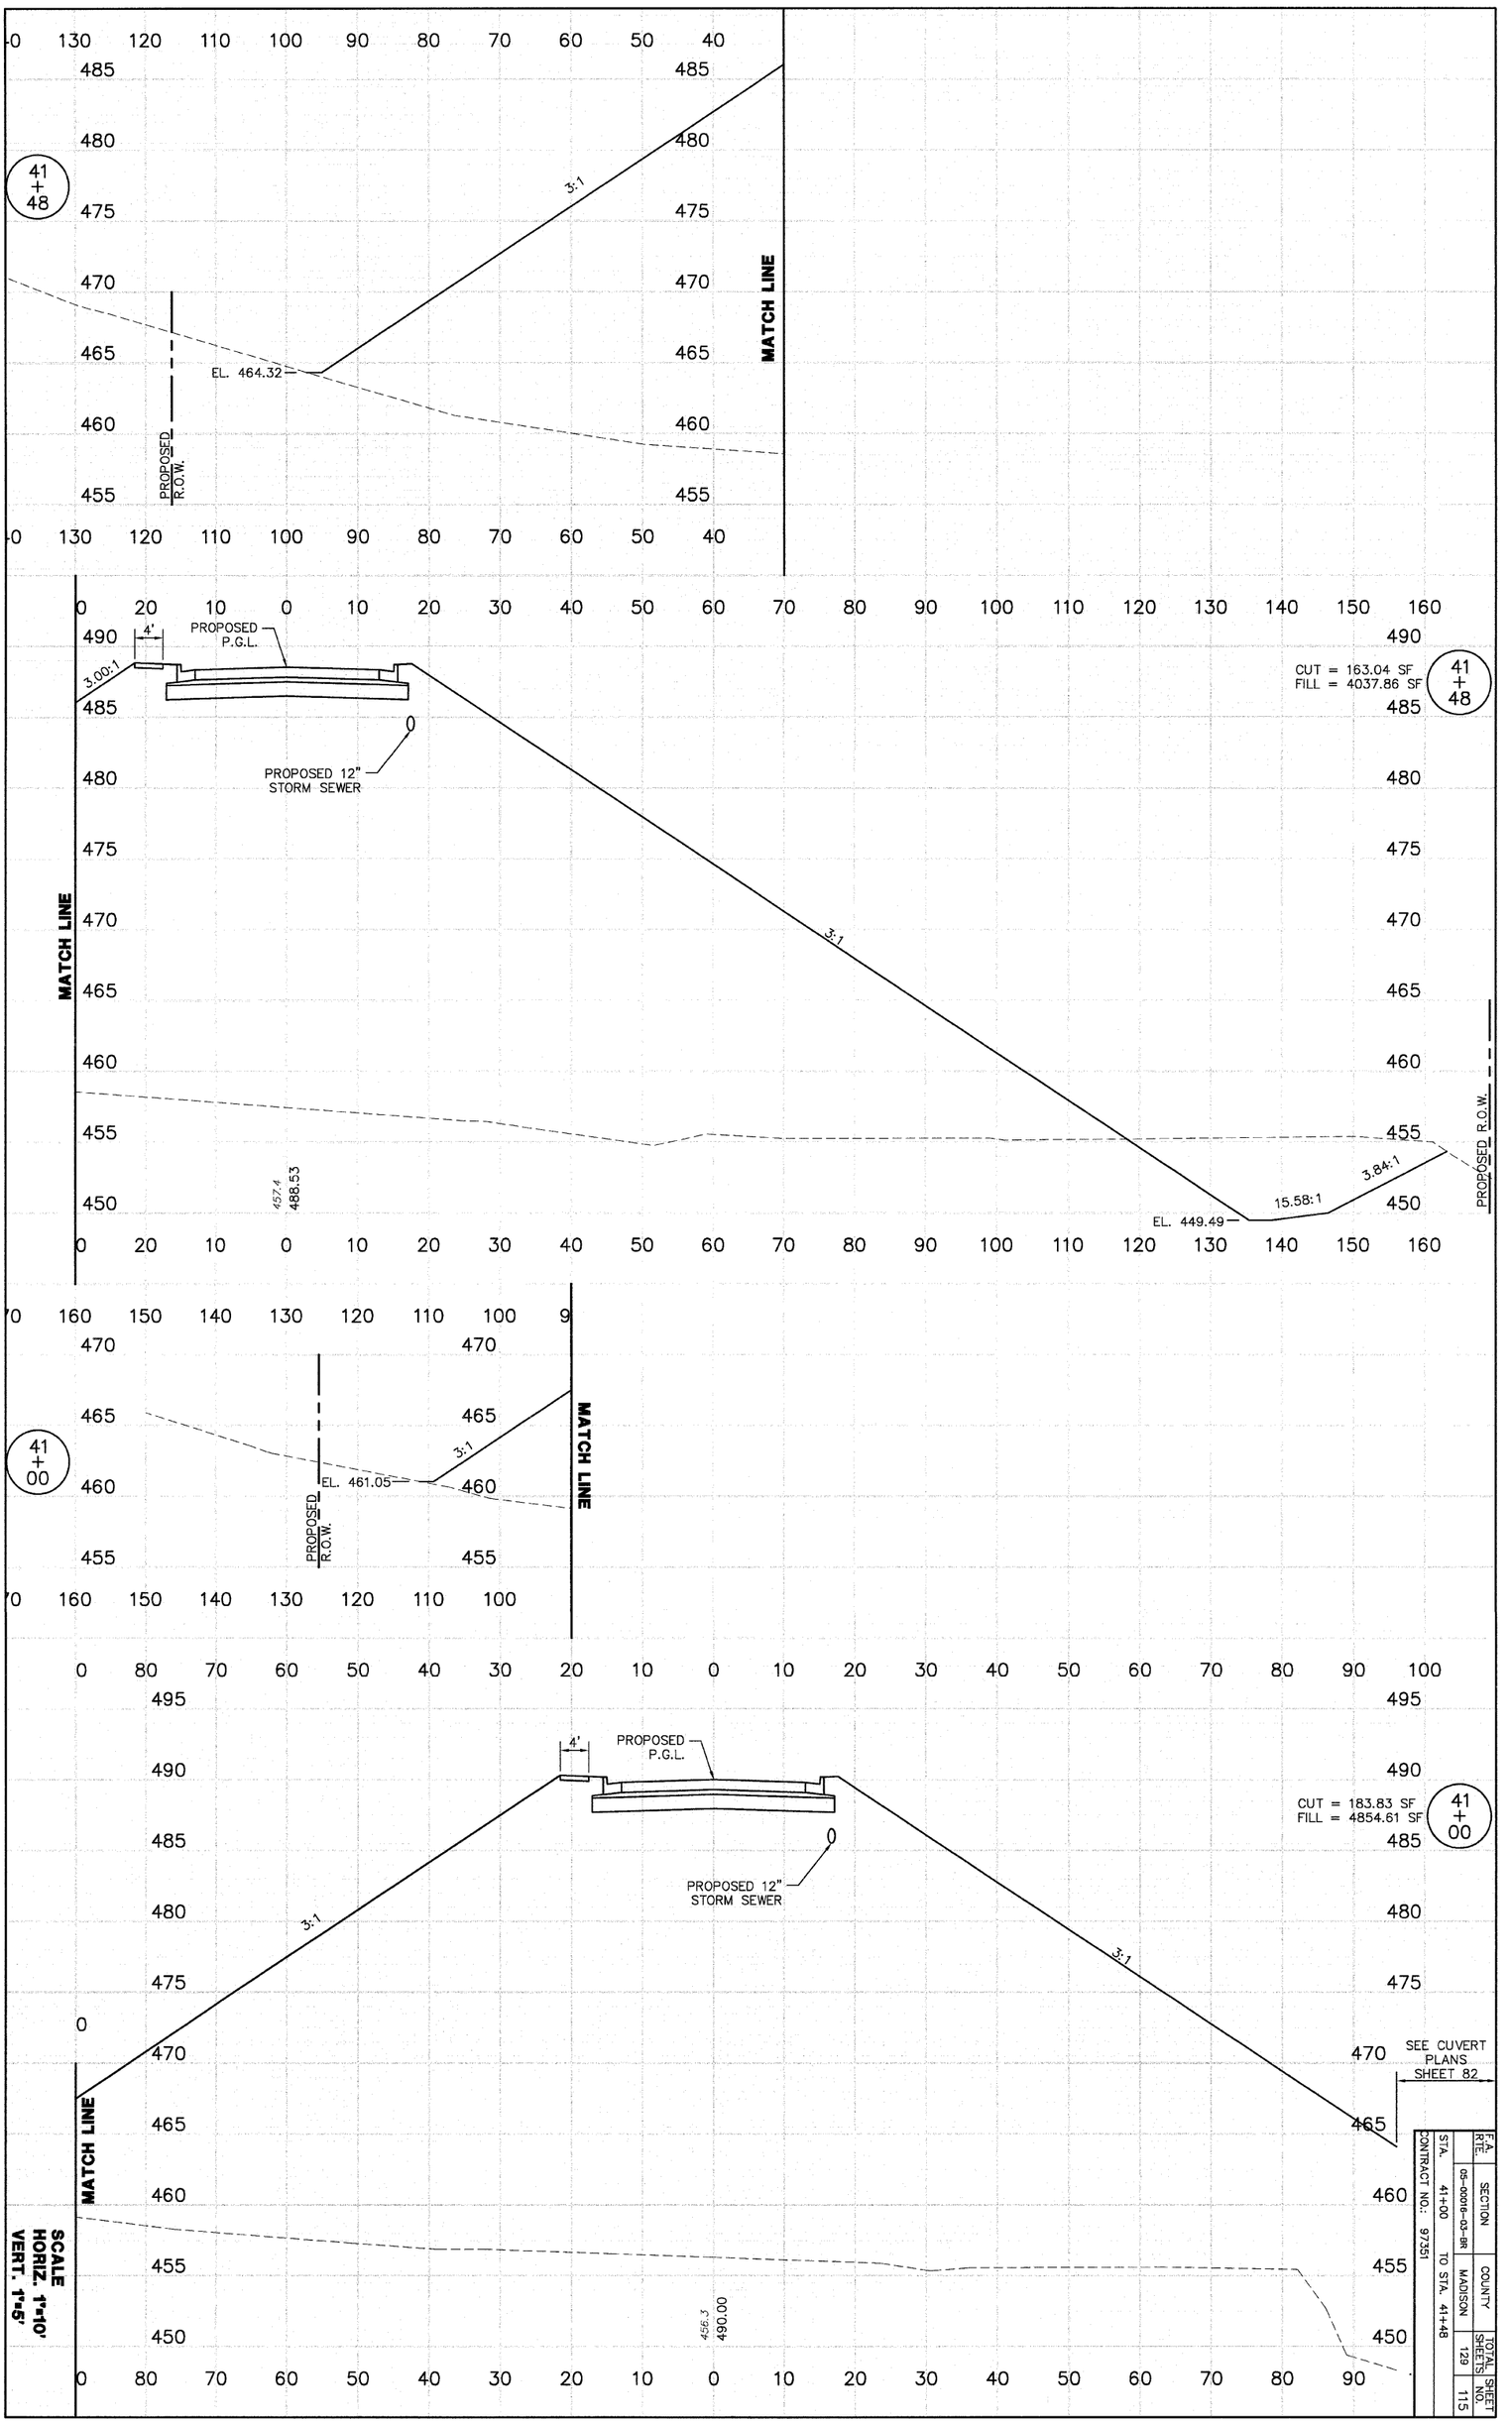

CROSS SECTIONS-WEST CORBIN STREET – STA. 41+00 TO STA. 41+48

CONTRACT NO.: 97351	F.A. RTE	SECTION	COUNTY	TOTAL SHEETS	SHEET NO.
STA. 41+00 TO STA. 41+48		05-00016-00-BR	MADISON	129	115