CONTRACT NO. 97352

F.A.P. RTE.	SECTION	COUNTY	TOTAL SHEETS	SHEET NO.
793	05-00025-00-TL 07-00025-01-TL	MADISON	135	102
STA. 248+00.00	TO STA. 248+50.00			
FED. ROAD DIST. NO.	ILLINOIS	FED. AID PROJECT		

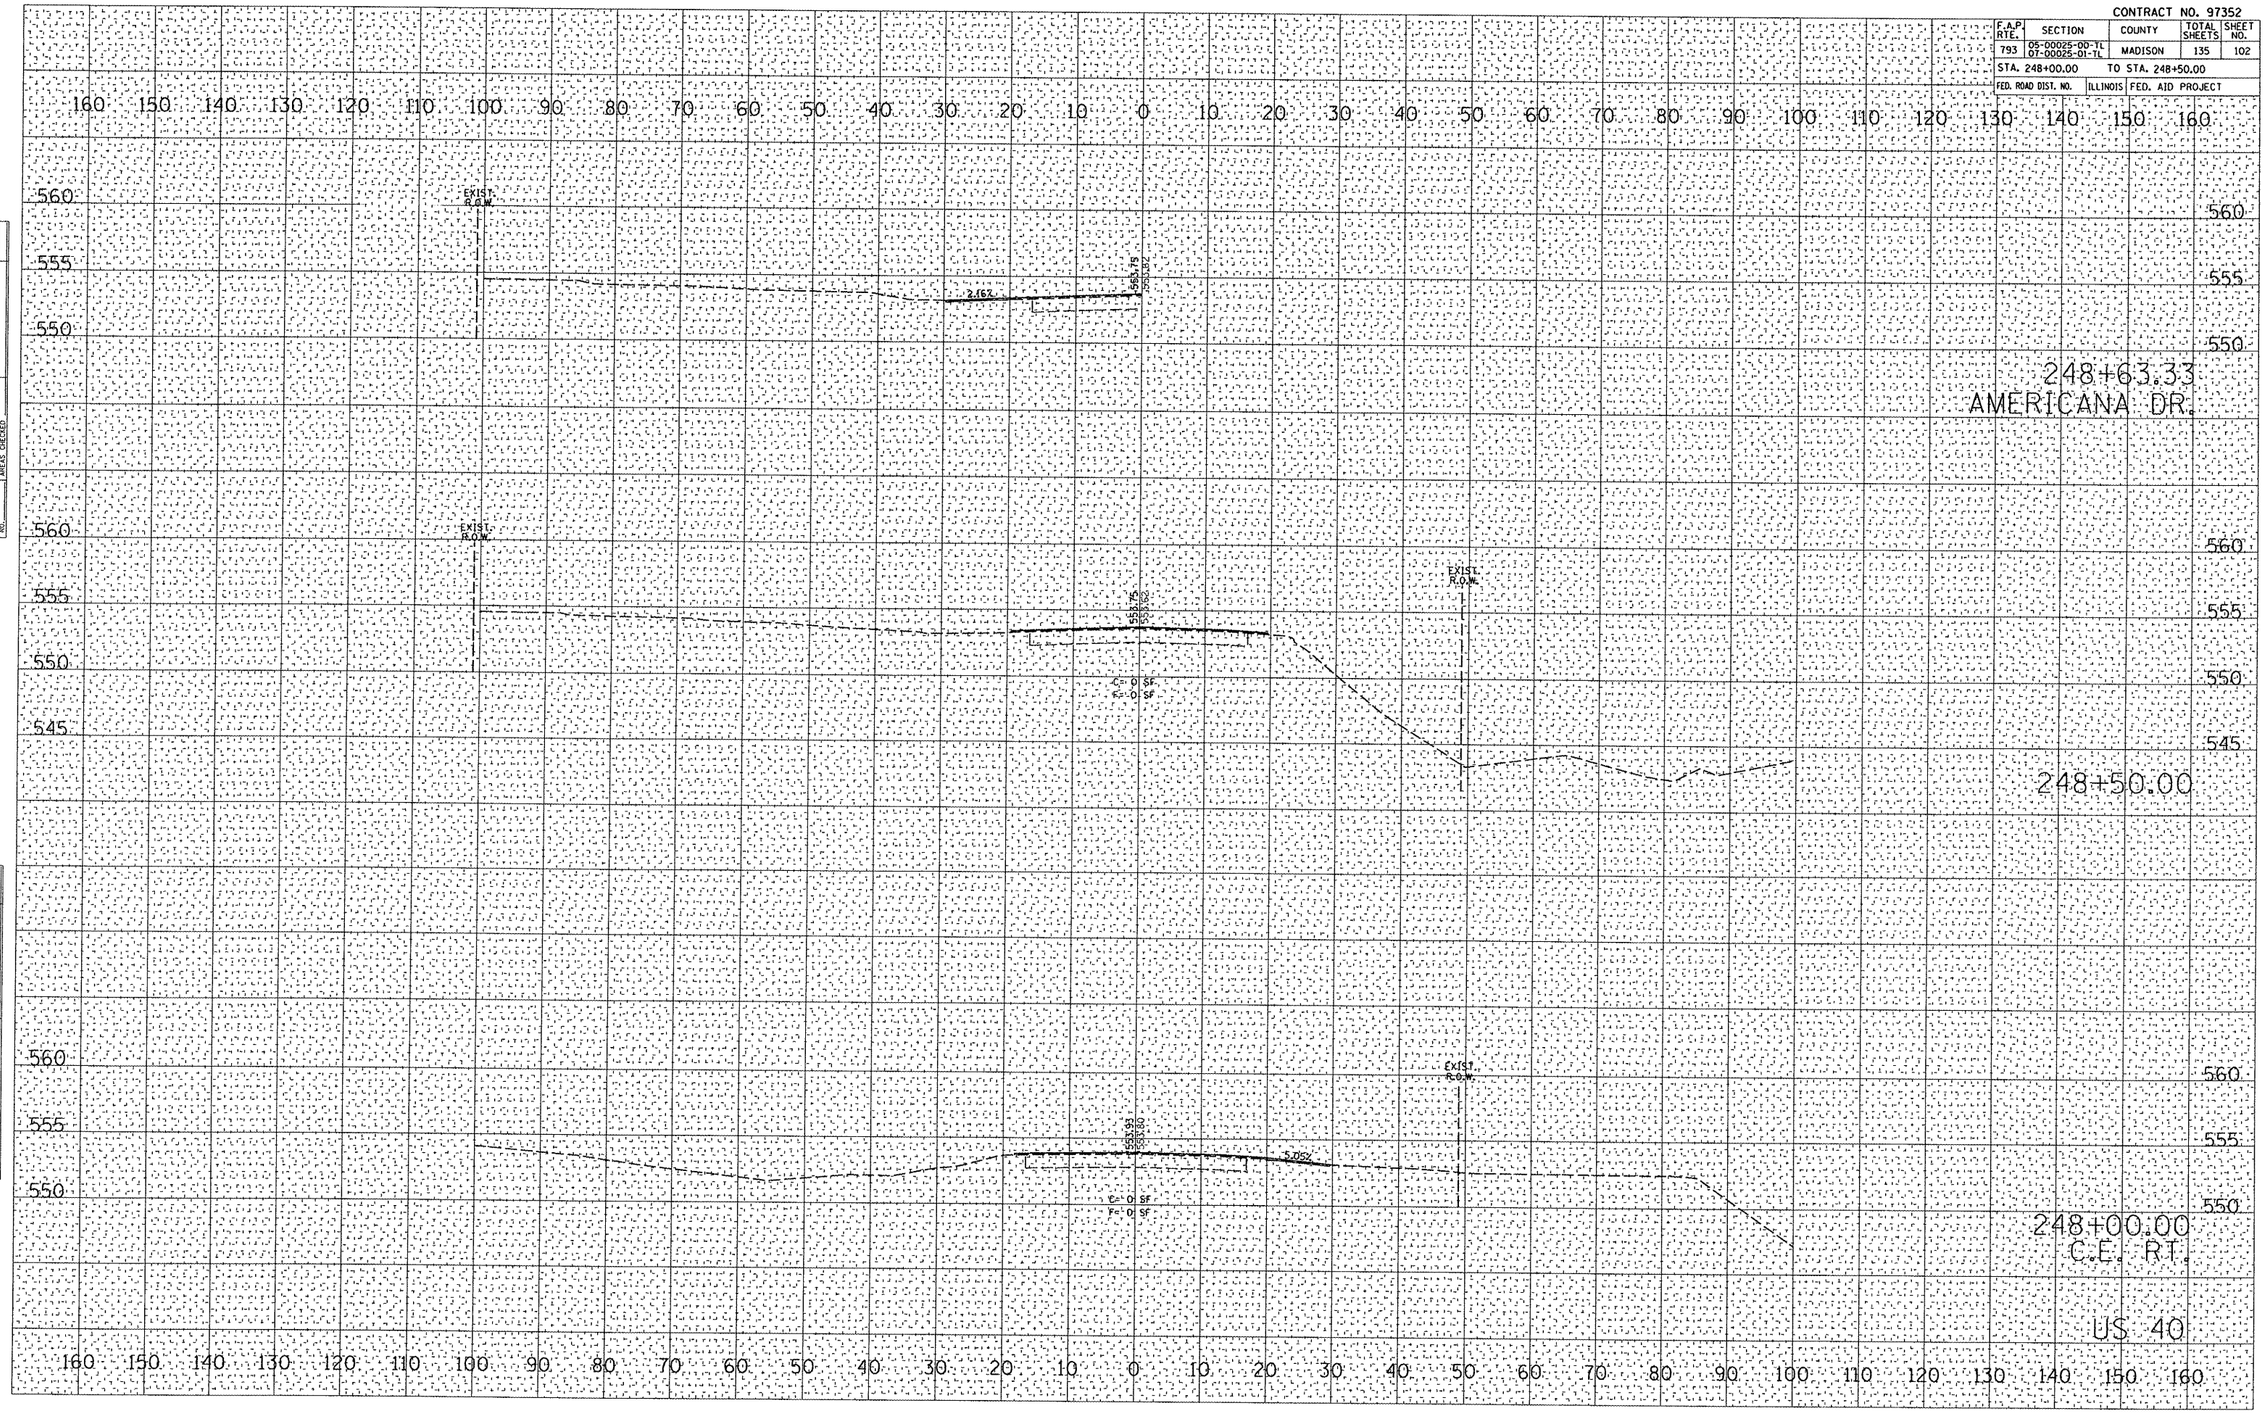

FINAL SURVEY — NOTE BOOK — NO. — SURVEYED — PLOTTED — TEMPLATE — AREAS — AREAS CHECKED — BY — DATE

ORIGINAL SURVEY — NOTE BOOK — NO. — SURVEYED — PLOTTED — TEMPLATE — AREAS — AREAS CHECKED — BY — DATE

PLOT DATE = 10/20/2008
PLOT NAME = c:\projects\...\dgn\050162xssheets-US40.dgn
PLOT SCALE = 21.1765 ' / IN.
USER NAME = mkitzmiller