CONTRACT NO. 97352

F.A.U. RTE.	SECTION	COUNTY	TOTAL SHEETS	SHEET NO.
9393	05-00025-00-TL 07-00025-01-TL	MADISON	135	133
STA. 128+00.00	TO STA. 129+00.00			
FED. ROAD DIST. NO.	ILLINOIS	FED. AID PROJECT		

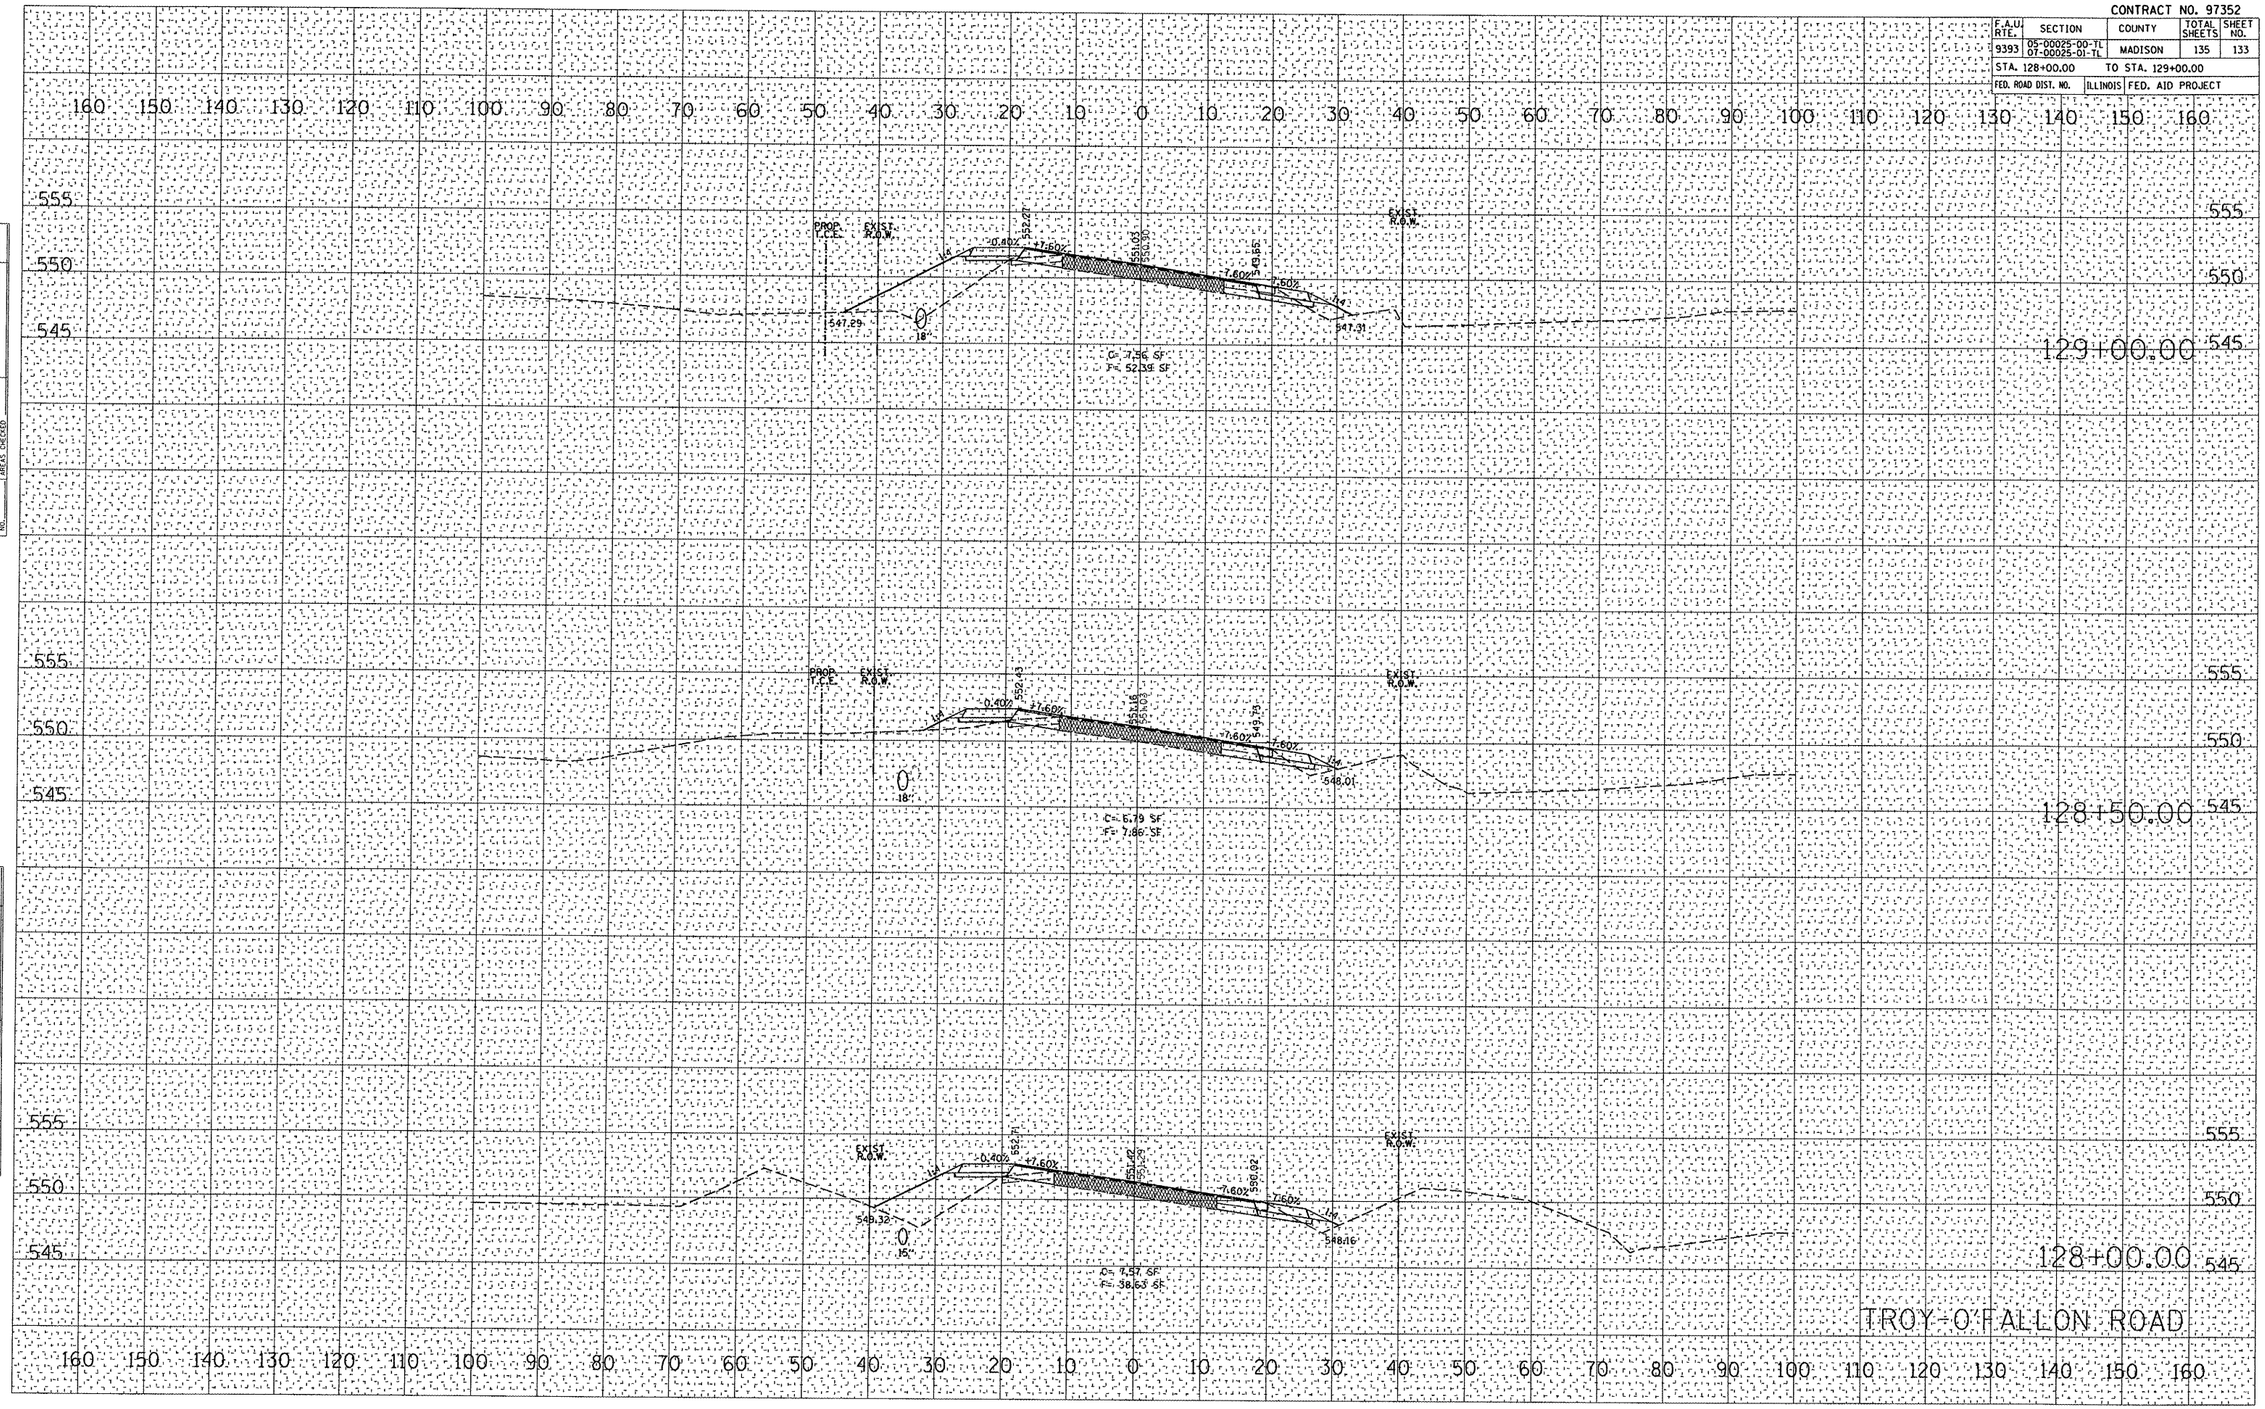

ORIGINAL SURVEY	SURVEYED	BY
	PLOTTED	
	TEMPLATE	
NOTE BOOK	AREAS	
NO.	AREAS CHECKED	DATE

FINAL SURVEY	SURVEYED	BY
	PLOTTED	
	TEMPLATE	
NOTE BOOK	AREAS	
NO.	AREAS CHECKED	DATE

PLOT DATE = 11/5/2008
FILE NAME = P:\050162\Dgn\050162xssheets-TROF.dgn
PLOT SCALE = 2.1155 ' IN.
USER NAME = mklzemiller