CONTRACT NO. 97352

F.A.U RTE.	SECTION	COUNTY	TOTAL SHEETS	SHEET NO.
9393	05-00025-00-TL 07-00025-01-TL	MADISON	135	134
STA. 129+50.00		TO STA. 130+50.00		
FED. ROAD DIST. NO.		ILLINOIS	FED. AID PROJECT	

FINAL SURVEY — NOTE BOOK — NO. — SURVEYED — PLOTTED — TEMPLATE — AREAS — AREAS CHECKED — BY — DATE

ORIGINAL SURVEY — NOTE BOOK — NO. — SURVEYED — PLOTTED — TEMPLATE — AREAS — AREAS CHECKED — BY — DATE

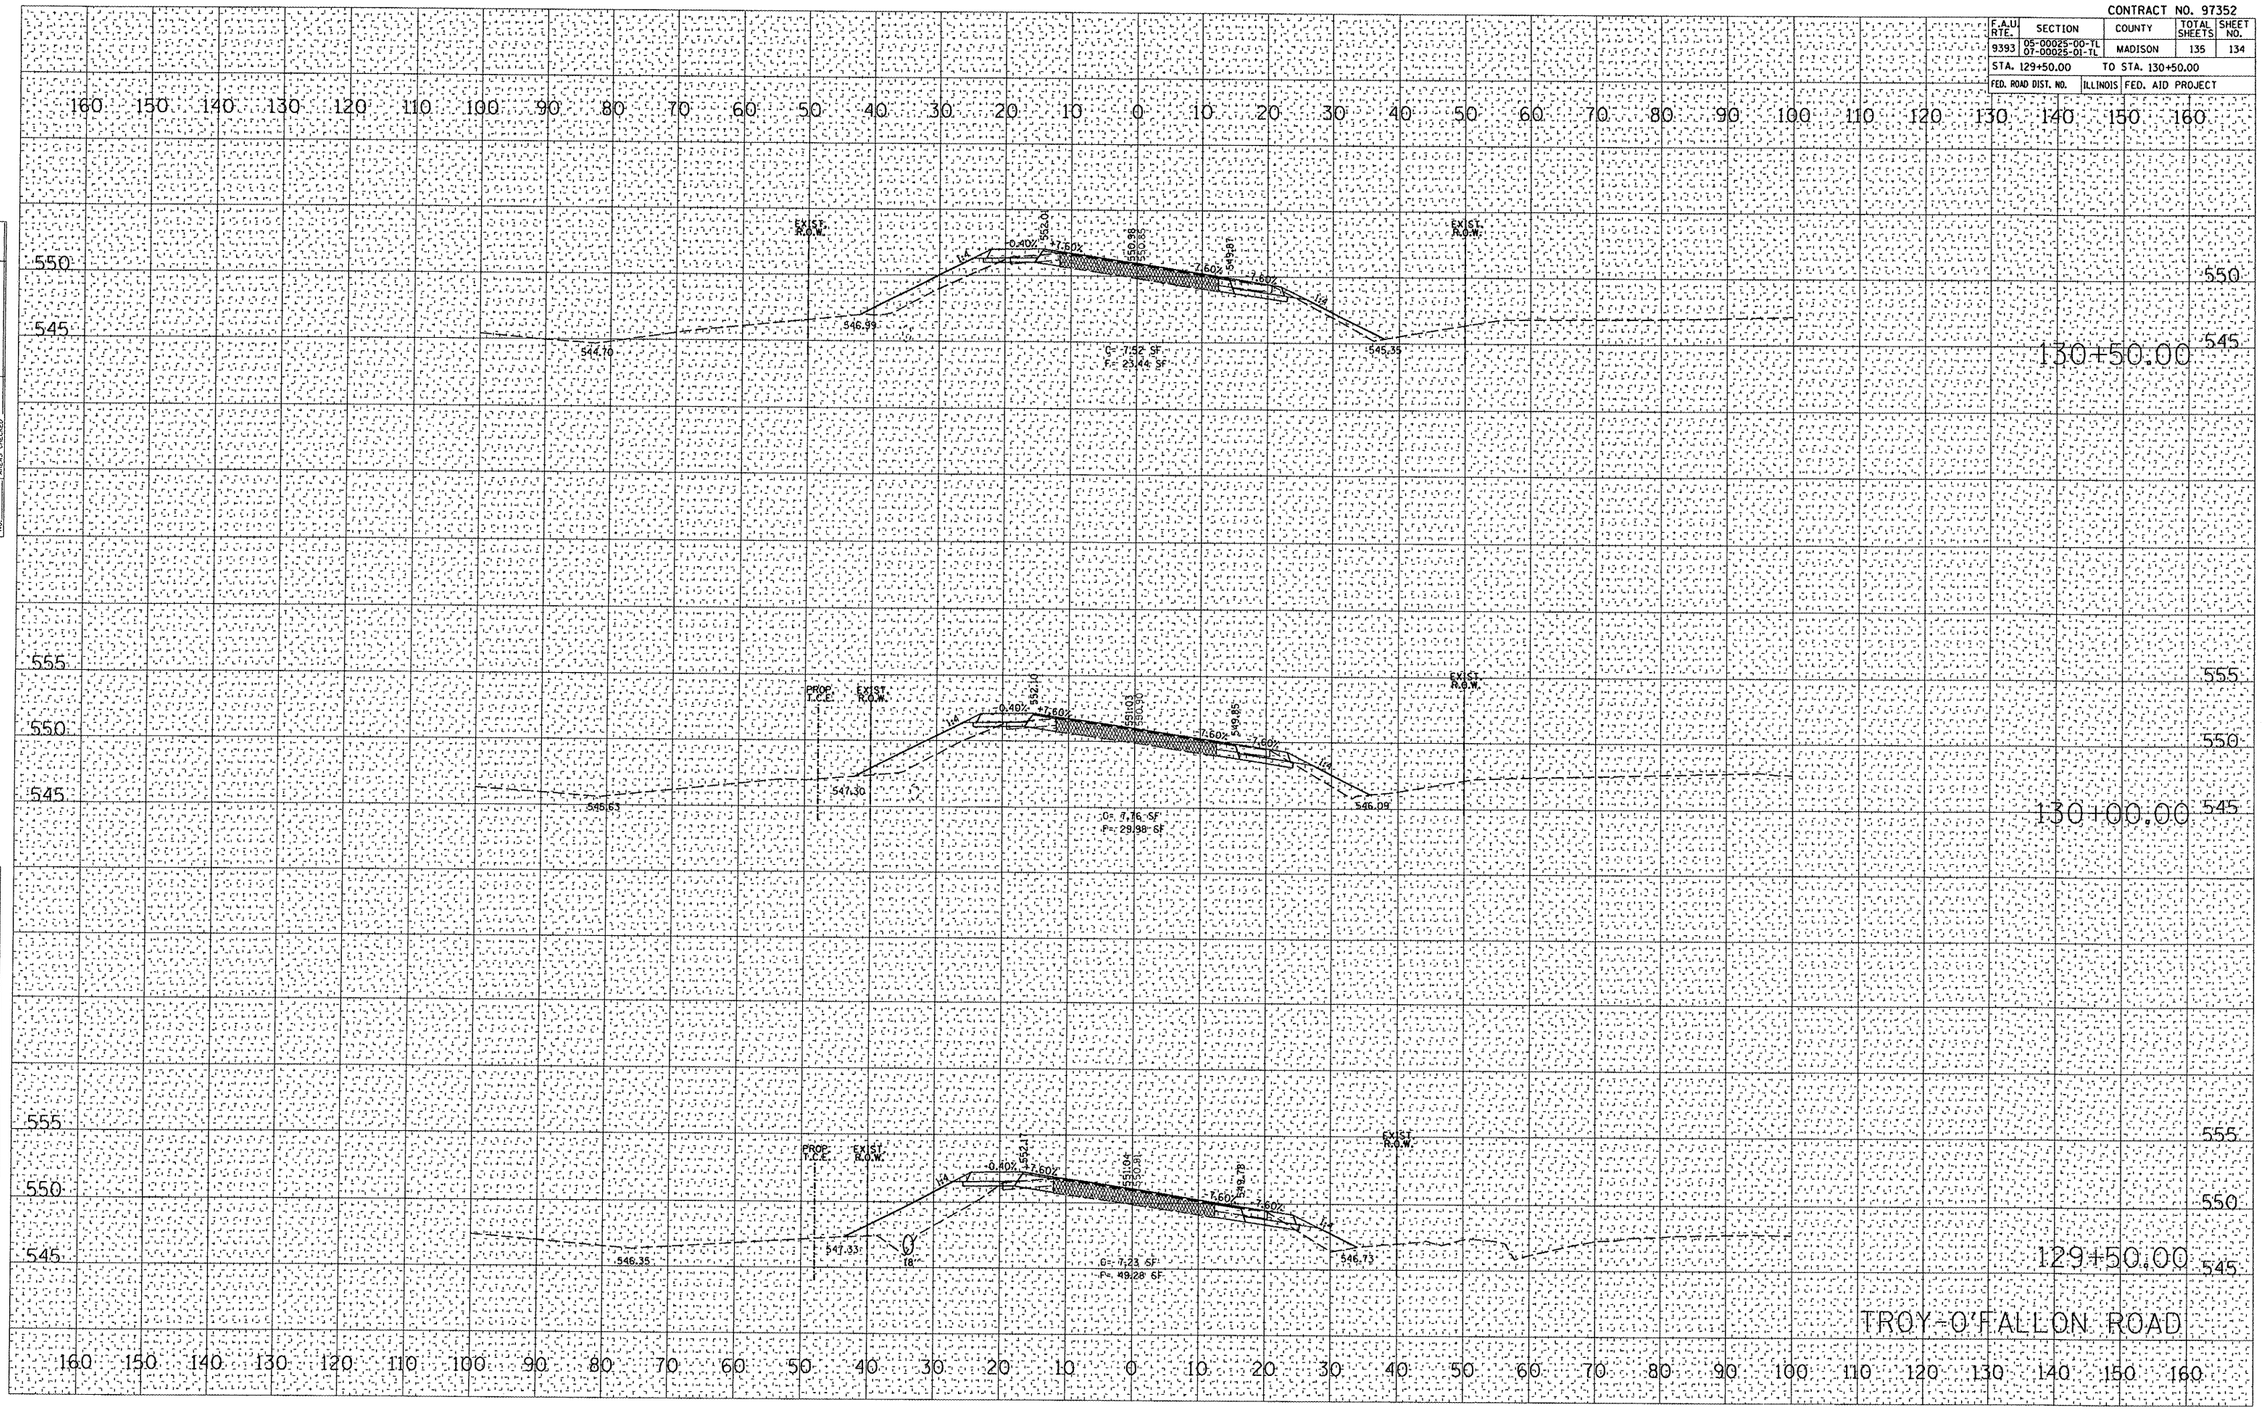

PLOT DATE = 11/5/2008
PLOT NAME = c:\projects\tfdgn\050162xssheets-TROF.dgn
PLOT SCALE = 21.1765 '/ IN.
USER NAME = mkitzmiller

...\dgn\050162xssheets-TROF.dgn 11/5/2008 8:39:11 AM