CONTRACT NO. 97352

F.A.U. RTE.	SECTION	COUNTY	TOTAL SHEETS	SHEET NO.
9393	05-00025-00-TL 07-00025-01-TL	MADISON	135	135

STA. 131+00.00 TO STA. 131+00.00

FED. ROAD DIST. NO. | ILLINOIS | FED. AID PROJECT

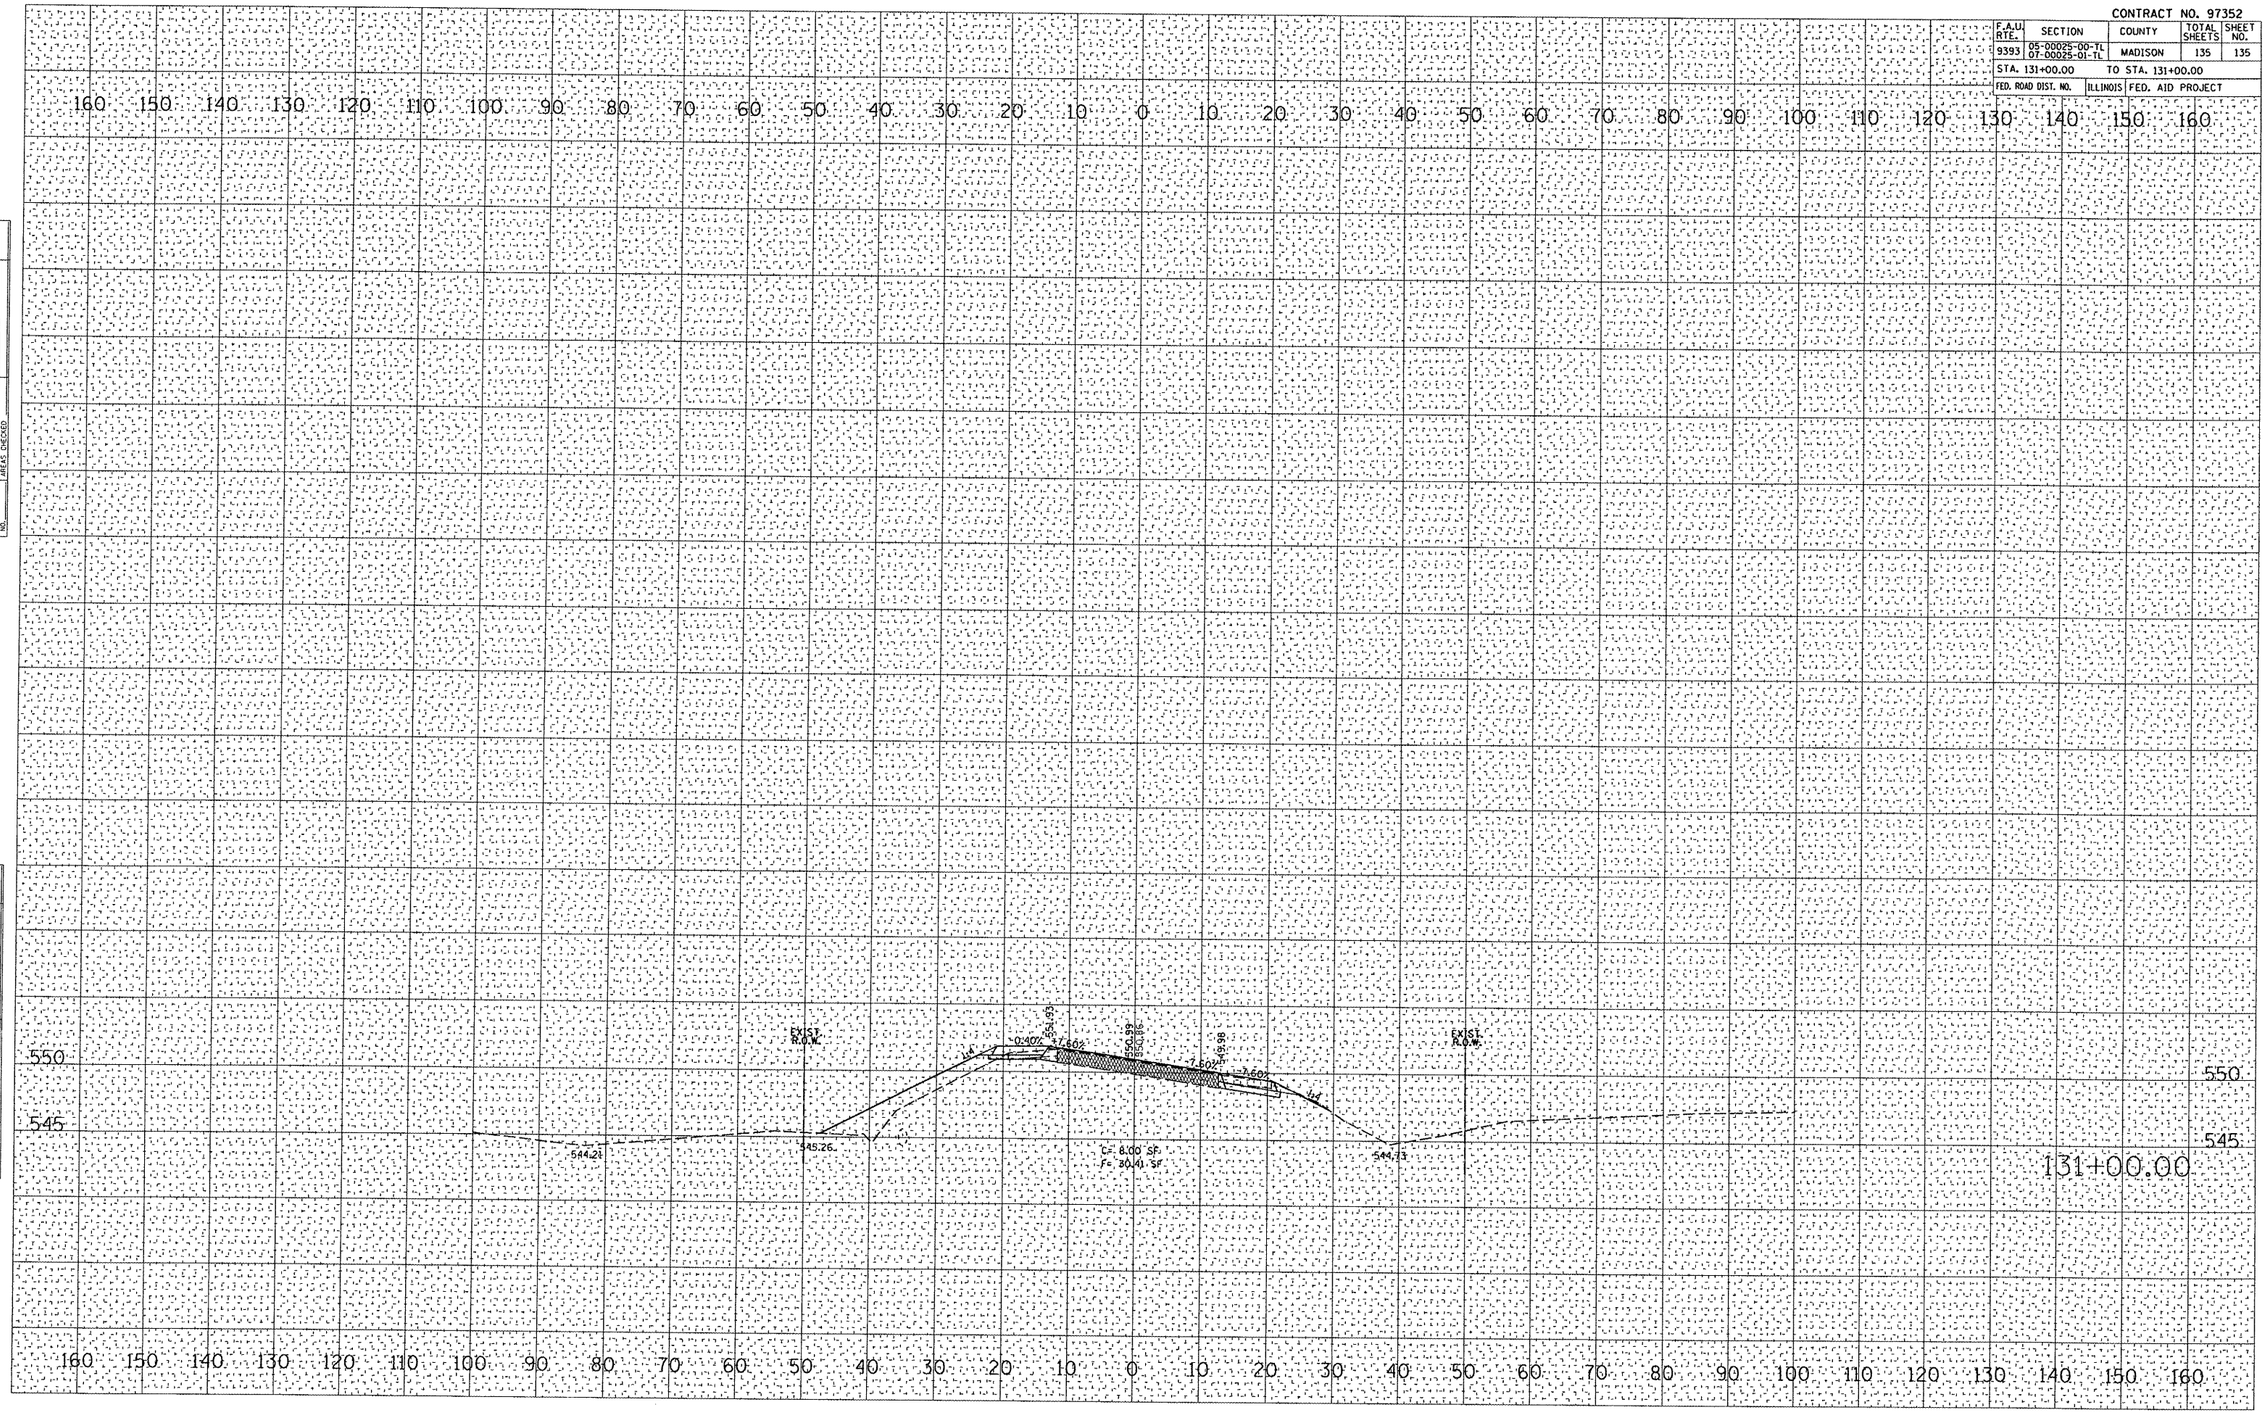

FINAL SURVEY | NOTE BOOK NO. | SURVEYED | PLOTTED | TEMPLATE | AREAS | AREAS CHECKED | BY | DATE

ORIGINAL SURVEY | NOTE BOOK NO. | SURVEYED | PLOTTED | TEMPLATE | AREAS | AREAS CHECKED | BY | DATE

PLOT DATE = 11/5/2008
FILE NAME = P:\050162D\dgn\050162xssheets-TROF.dgn
PLOT SCALE = 21.1765 ' / IN.
USER NAME = mkitzmiller

...\dgn\050162xssheets-TROF.dgn 11/5/2008 8:39:24 AM