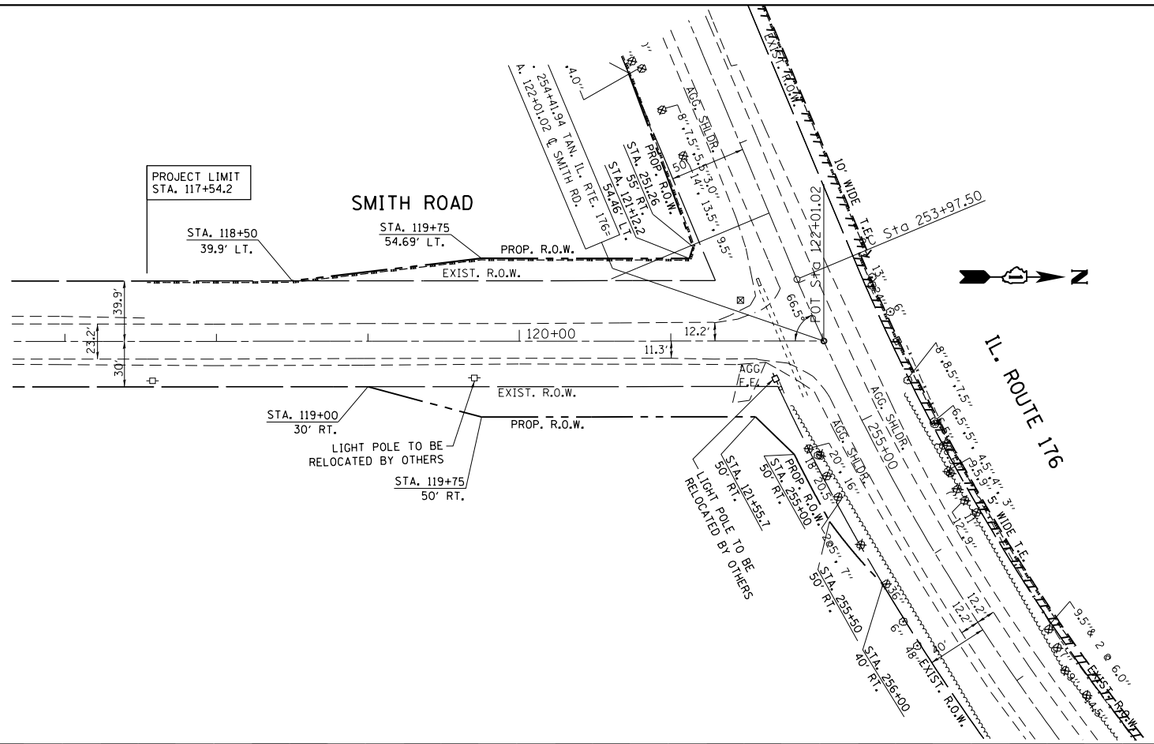

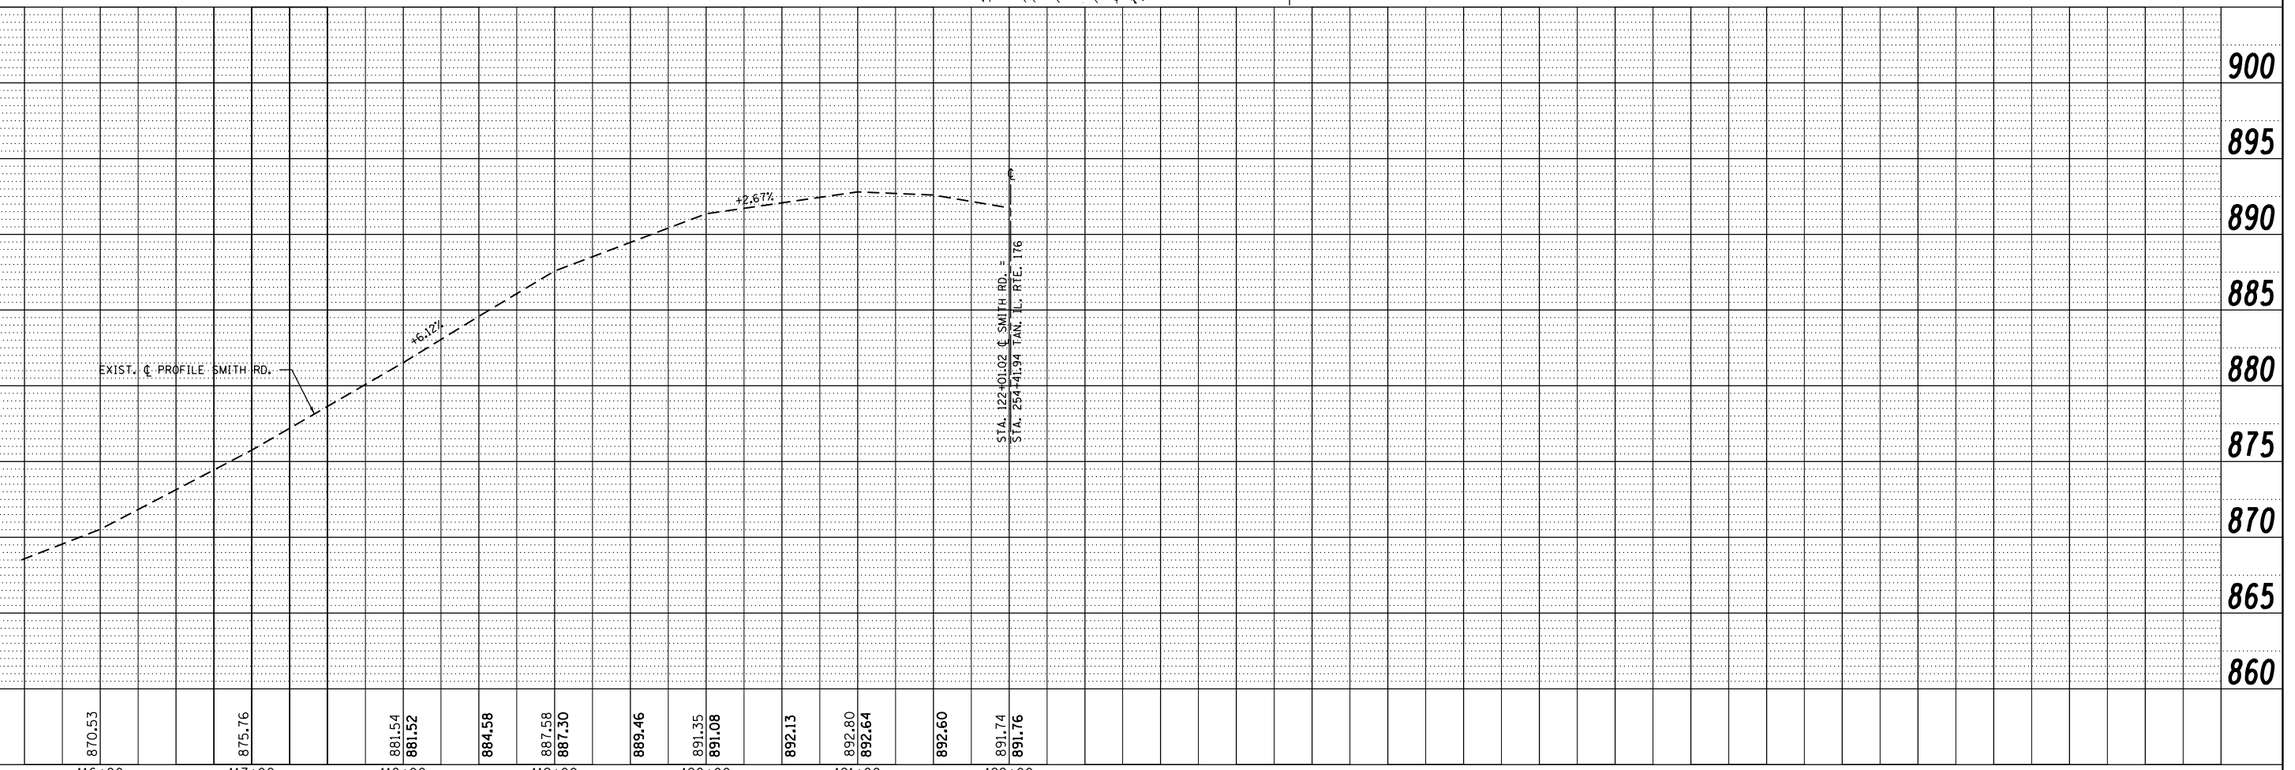

PLAN — SURVEYED; PLOTTED; CROSS CHECKED; ALIGNMENT CHECKED; RT. OF WAY CHECKED; CADD FILE NAME; NOTE BOOK; NO.; BY; DATE

PROFILE — SURVEYED; PLOTTED; CROSS CHECKED; BM. NOTED; STRUCTURE NO/ATNS CHKD; NOTE BOOK; NO.; BY; DATE

*REF-plan02
*REF-prof02

FILE NAME = c:\pw_work\pwidot\abreuah\dms99205\P114205-sht-plnprf.dgn	USER NAME = abreuah	DESIGNED - J. ERNY	REVISED -
		DRAWN - J. ERNY	REVISED -
	PLOT SCALE = 100.0000 ' / in.	CHECKED -	REVISED -
	PLOT DATE = 12/12/2012	DATE -	REVISED -

STATE OF ILLINOIS
DEPARTMENT OF TRANSPORTATION

EXISTING ROADWAY PLAN & PROFILE
SMITH RD. AT IL. RTE. 176

SCALE: 1"=50' | SHEET NO. OF SHEETS | STA. 115+00 TO STA. 122+00

F.A.P. RTE.	SECTION	COUNTY	TOTAL SHEETS	SHEET NO.
335	146N-2	McHENRY	65	20
		CONTRACT NO. 60K20		
FED. ROAD DIST. NO.	ILLINOIS	FED. AID PROJECT		