ORIGINAL SURVEY		BY	DATE
NOTE BOOK	SURVEYED		
	PLOTTED		
	TEMPLATE		
	AREAS		
NO.	AREAS CHECKED		

FINAL SURVEY		BY	DATE
NOTE BOOK	SURVEYED		
	PLOTTED		
	TEMPLATE		
	AREAS		
NO.	AREAS CHECKED		

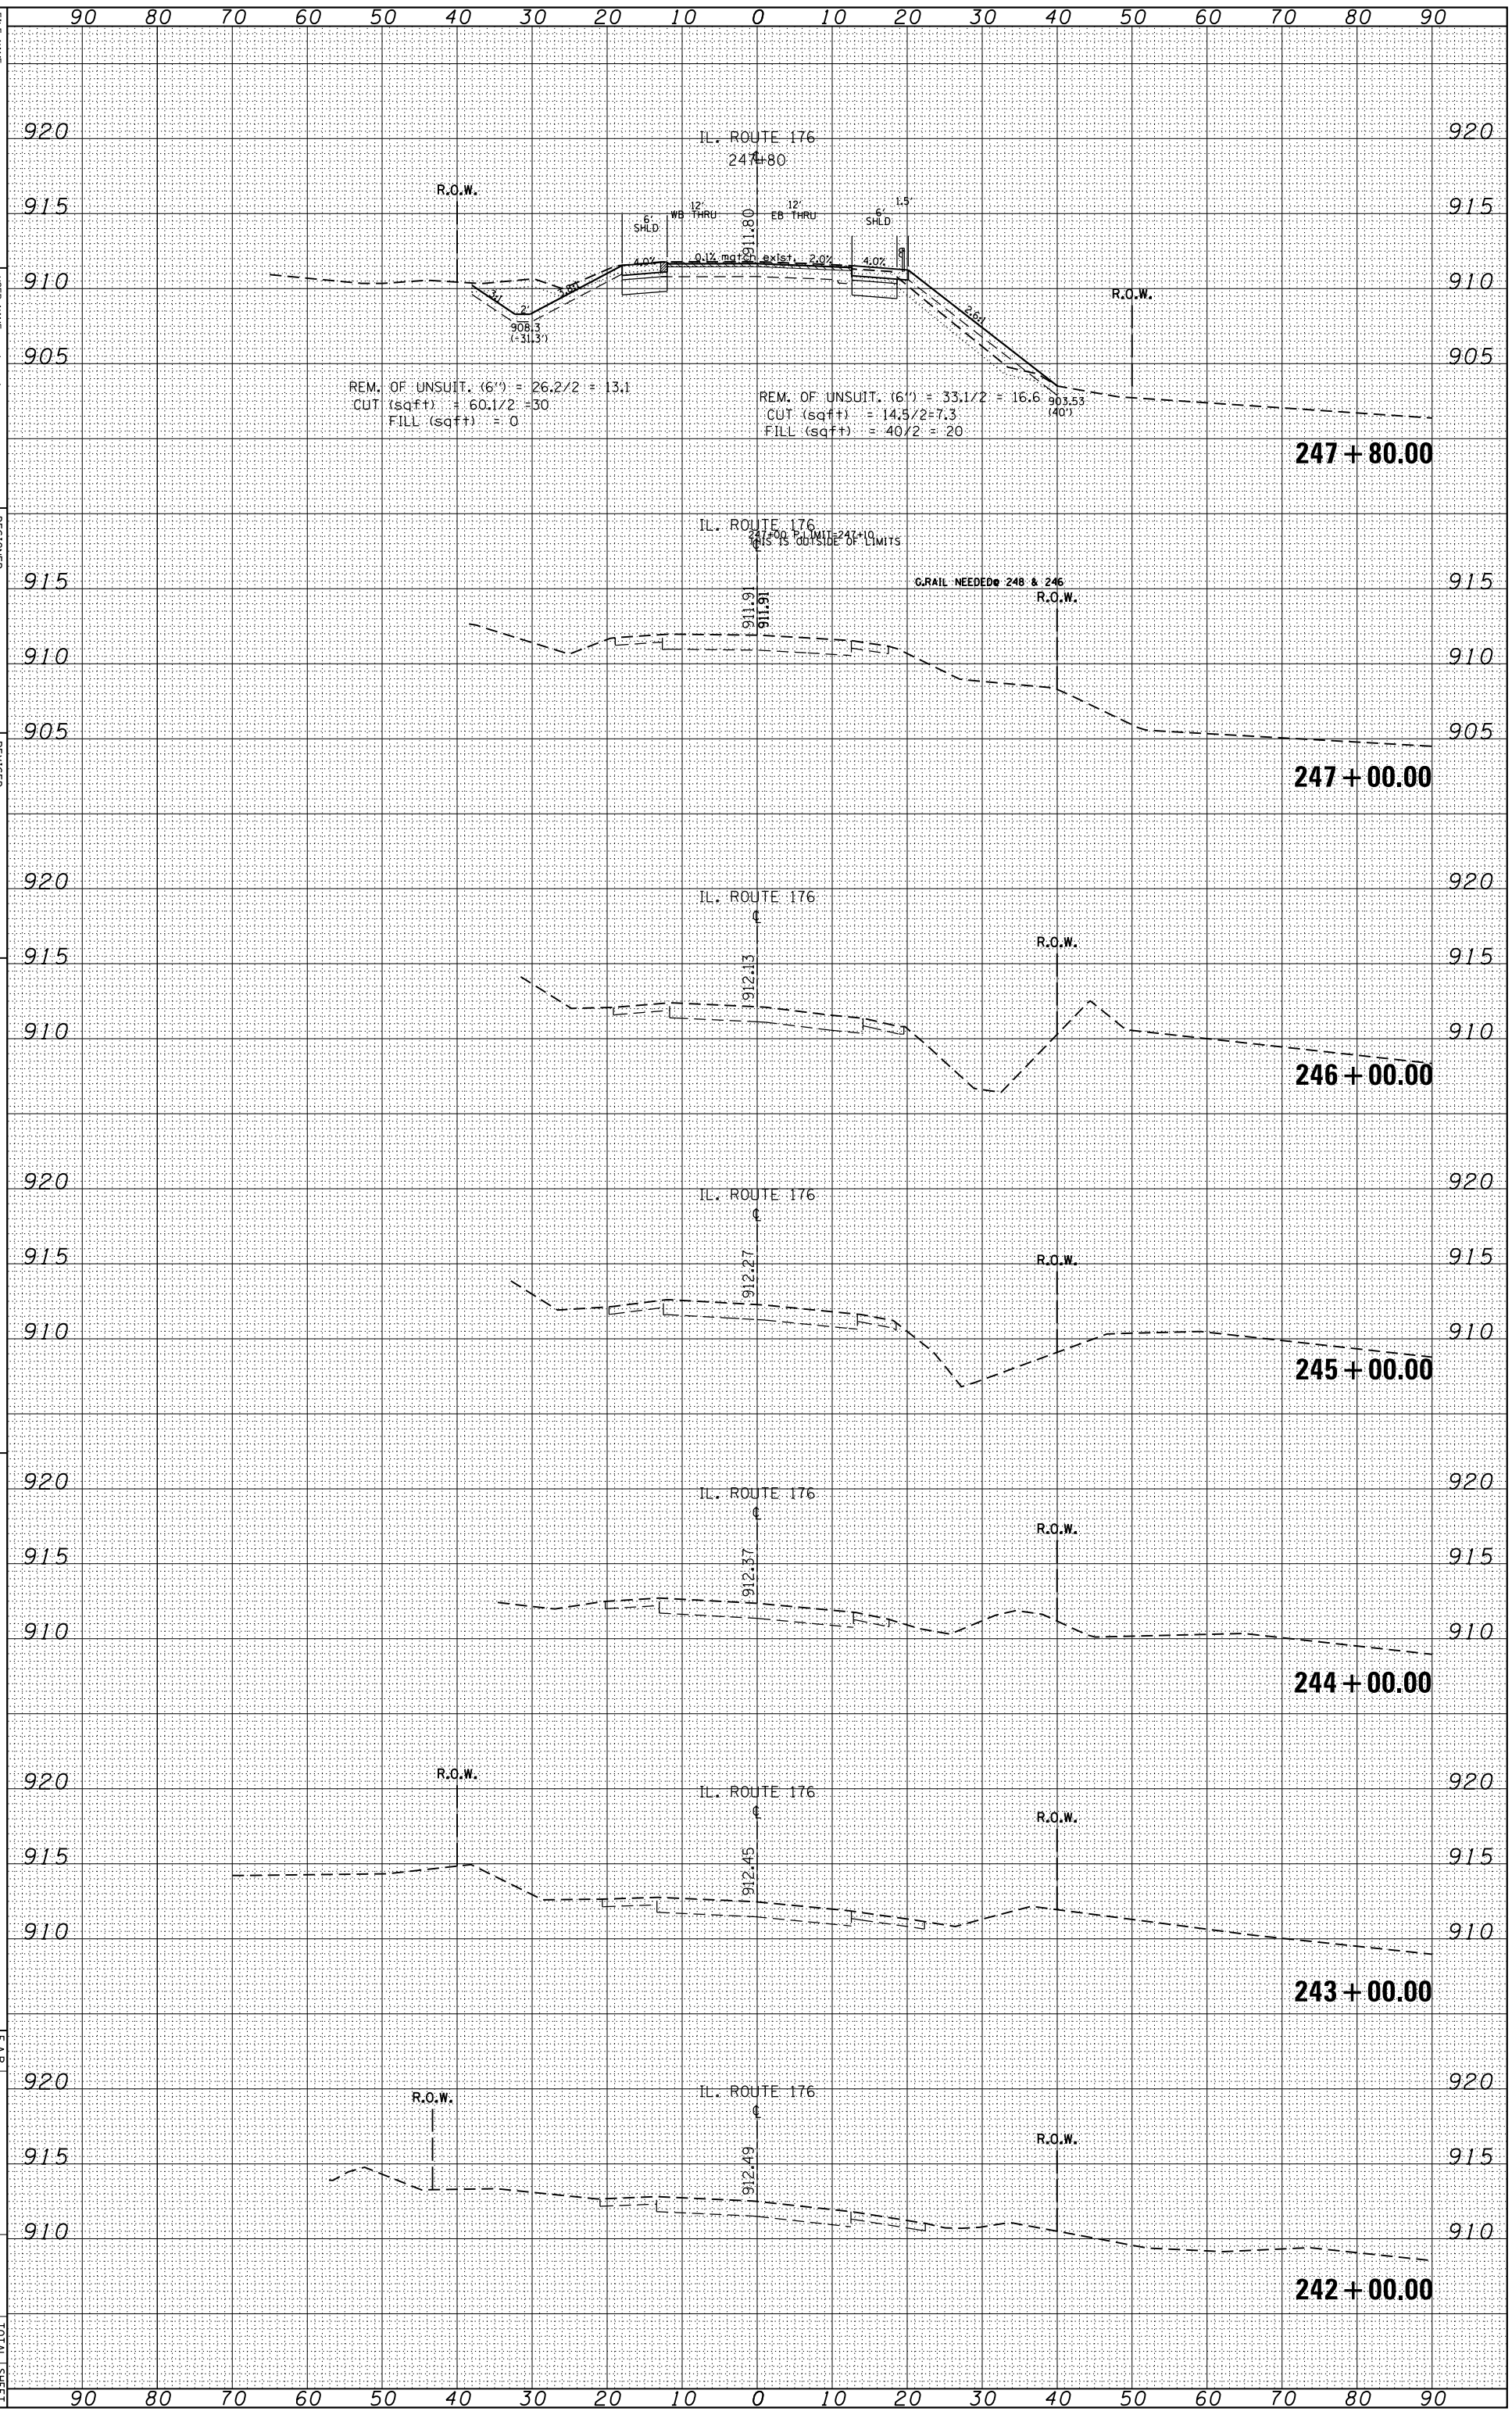

FILE NAME = c:\pw_work\pwidot\abreuch\dms99207\P114205-sht1xsht-IL176.dgn

USER NAME = abreuch

PLOT SCALE = 20.0000 ' / in.

PLOT DATE = 12/13/2012

DESIGNED -
DRAWN -
CHECKED -
DATE -

REVISED -
REVISED -
REVISED -
REVISED -

STATE OF ILLINOIS
DEPARTMENT OF TRANSPORTATION

CROSS SECTIONS
IL. RTE. 176 AT SMITH RD.

SCALE:

SHEET NO. OF SHEETS

STA. 242+00.00 TO STA. 247+80.00

F.A.P. RTE.	SECTION	COUNTY	TOTAL SHEETS	SHEET NO.
335	146N-2	McHenry	65	56

ILLINOIS FED. AID PROJECT

CONTRACT NO. 60K20