PLAN
DATE
BY
SURVEYED
PLOTTED
GRADES CHECKED
ALIGNMENT CHKD
STRUCTURE NOTATNS CHKD
NOTE BOOK
CADD FILE NAME
NO.

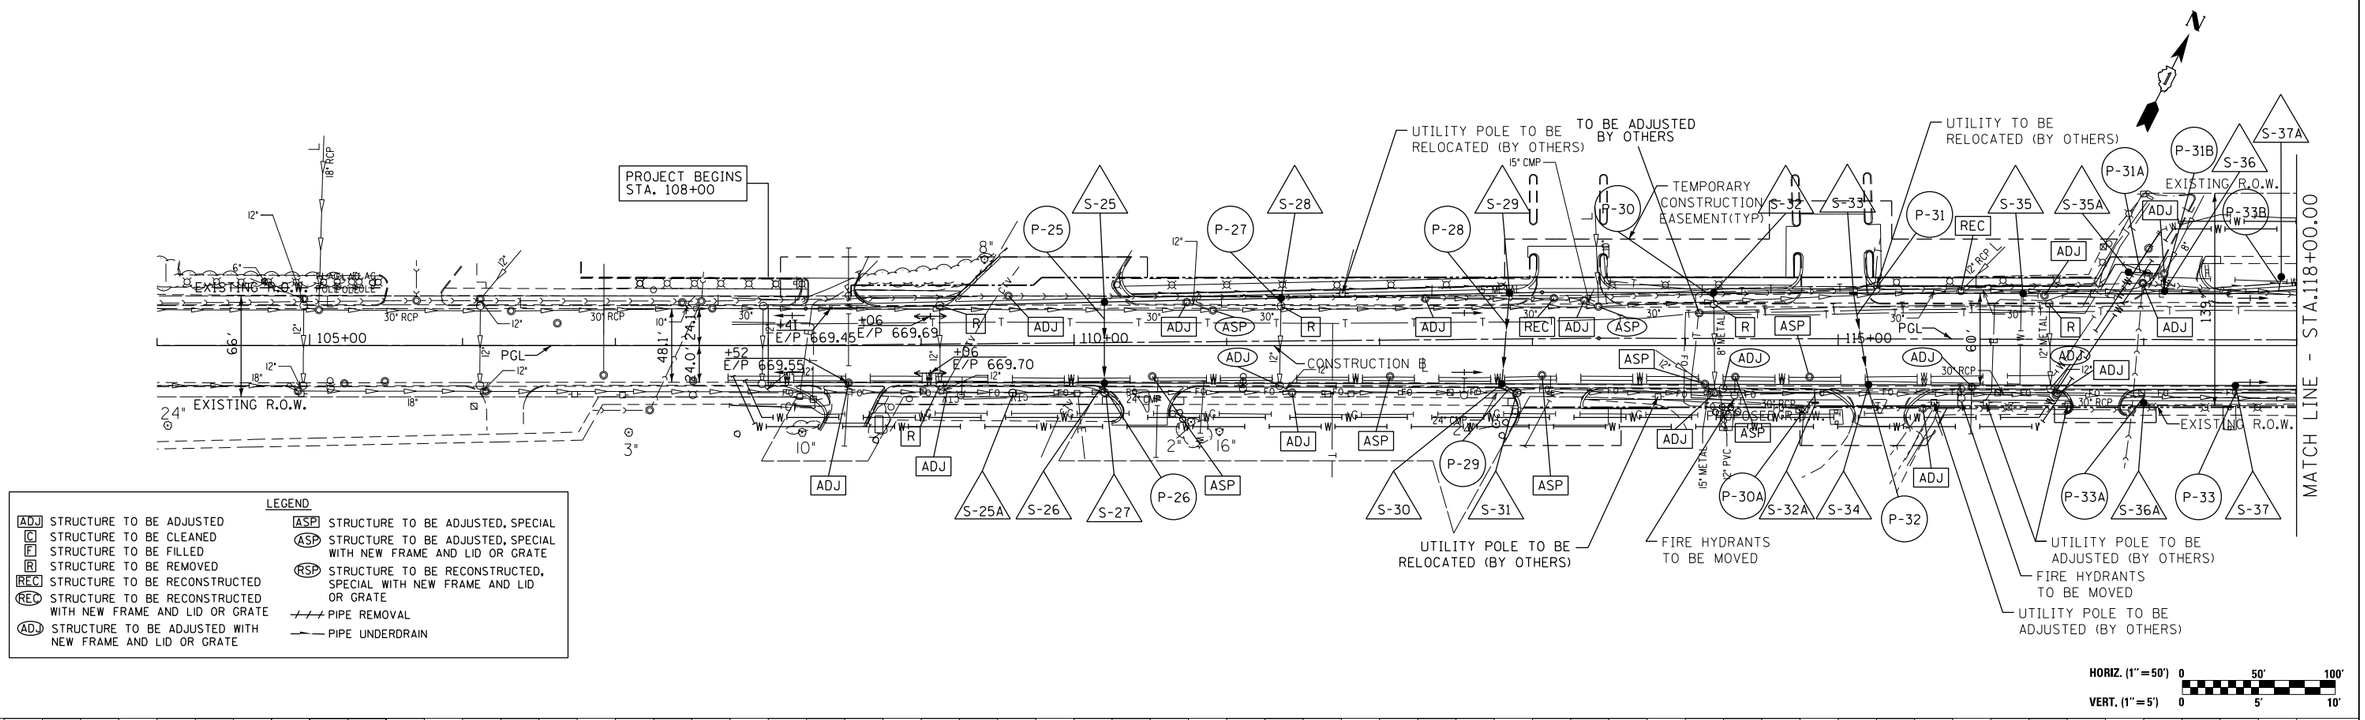

PROFILE
DATE
BY
SURVEYED
PLOTTED
GRADES CHECKED
ALIGNMENT CHKD
STRUCTURE NOTATNS CHKD
NOTE BOOK
NO.

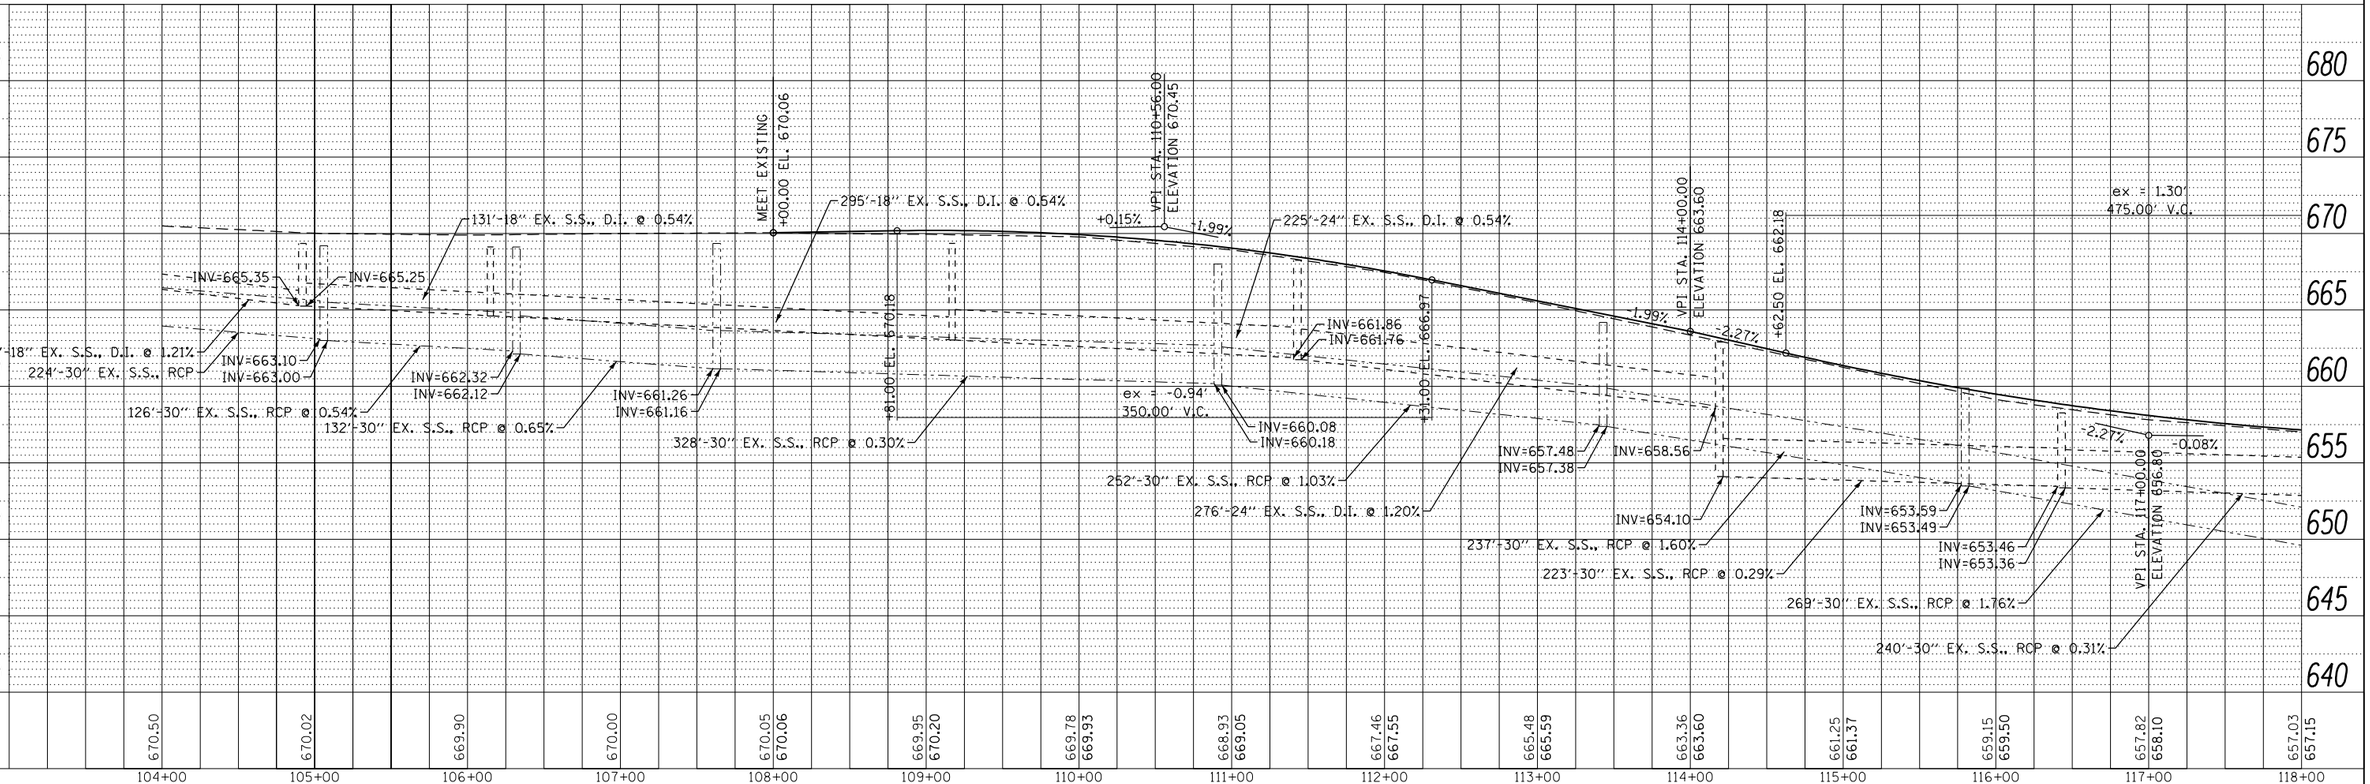

FILE NAME = $FILE$	USER NAME = $USER$	DESIGNED - BDH	REVISED -
		DRAWN - BCD	REVISED -
	PLOT SCALE = $SCALE$	CHECKED - BDH	REVISED -
	PLOT DATE = $DATE$	DATE - 10-16-13	REVISED -

STATE OF ILLINOIS
DEPARTMENT OF TRANSPORTATION

DRAINAGE AND UTILITIES
JOLIET ROAD

SCALE: 1"=50' | SHEET NO. OF SHEETS | STA. 104+00 TO STA. 118+00

F.A.P RTE.	SECTION	COUNTY	TOTAL SHEETS	SHEET NO.
330	2010-082-1	COOK	152	44
		CONTRACT NO. 60L73		
		ILLINOIS FED. AID PROJECT		