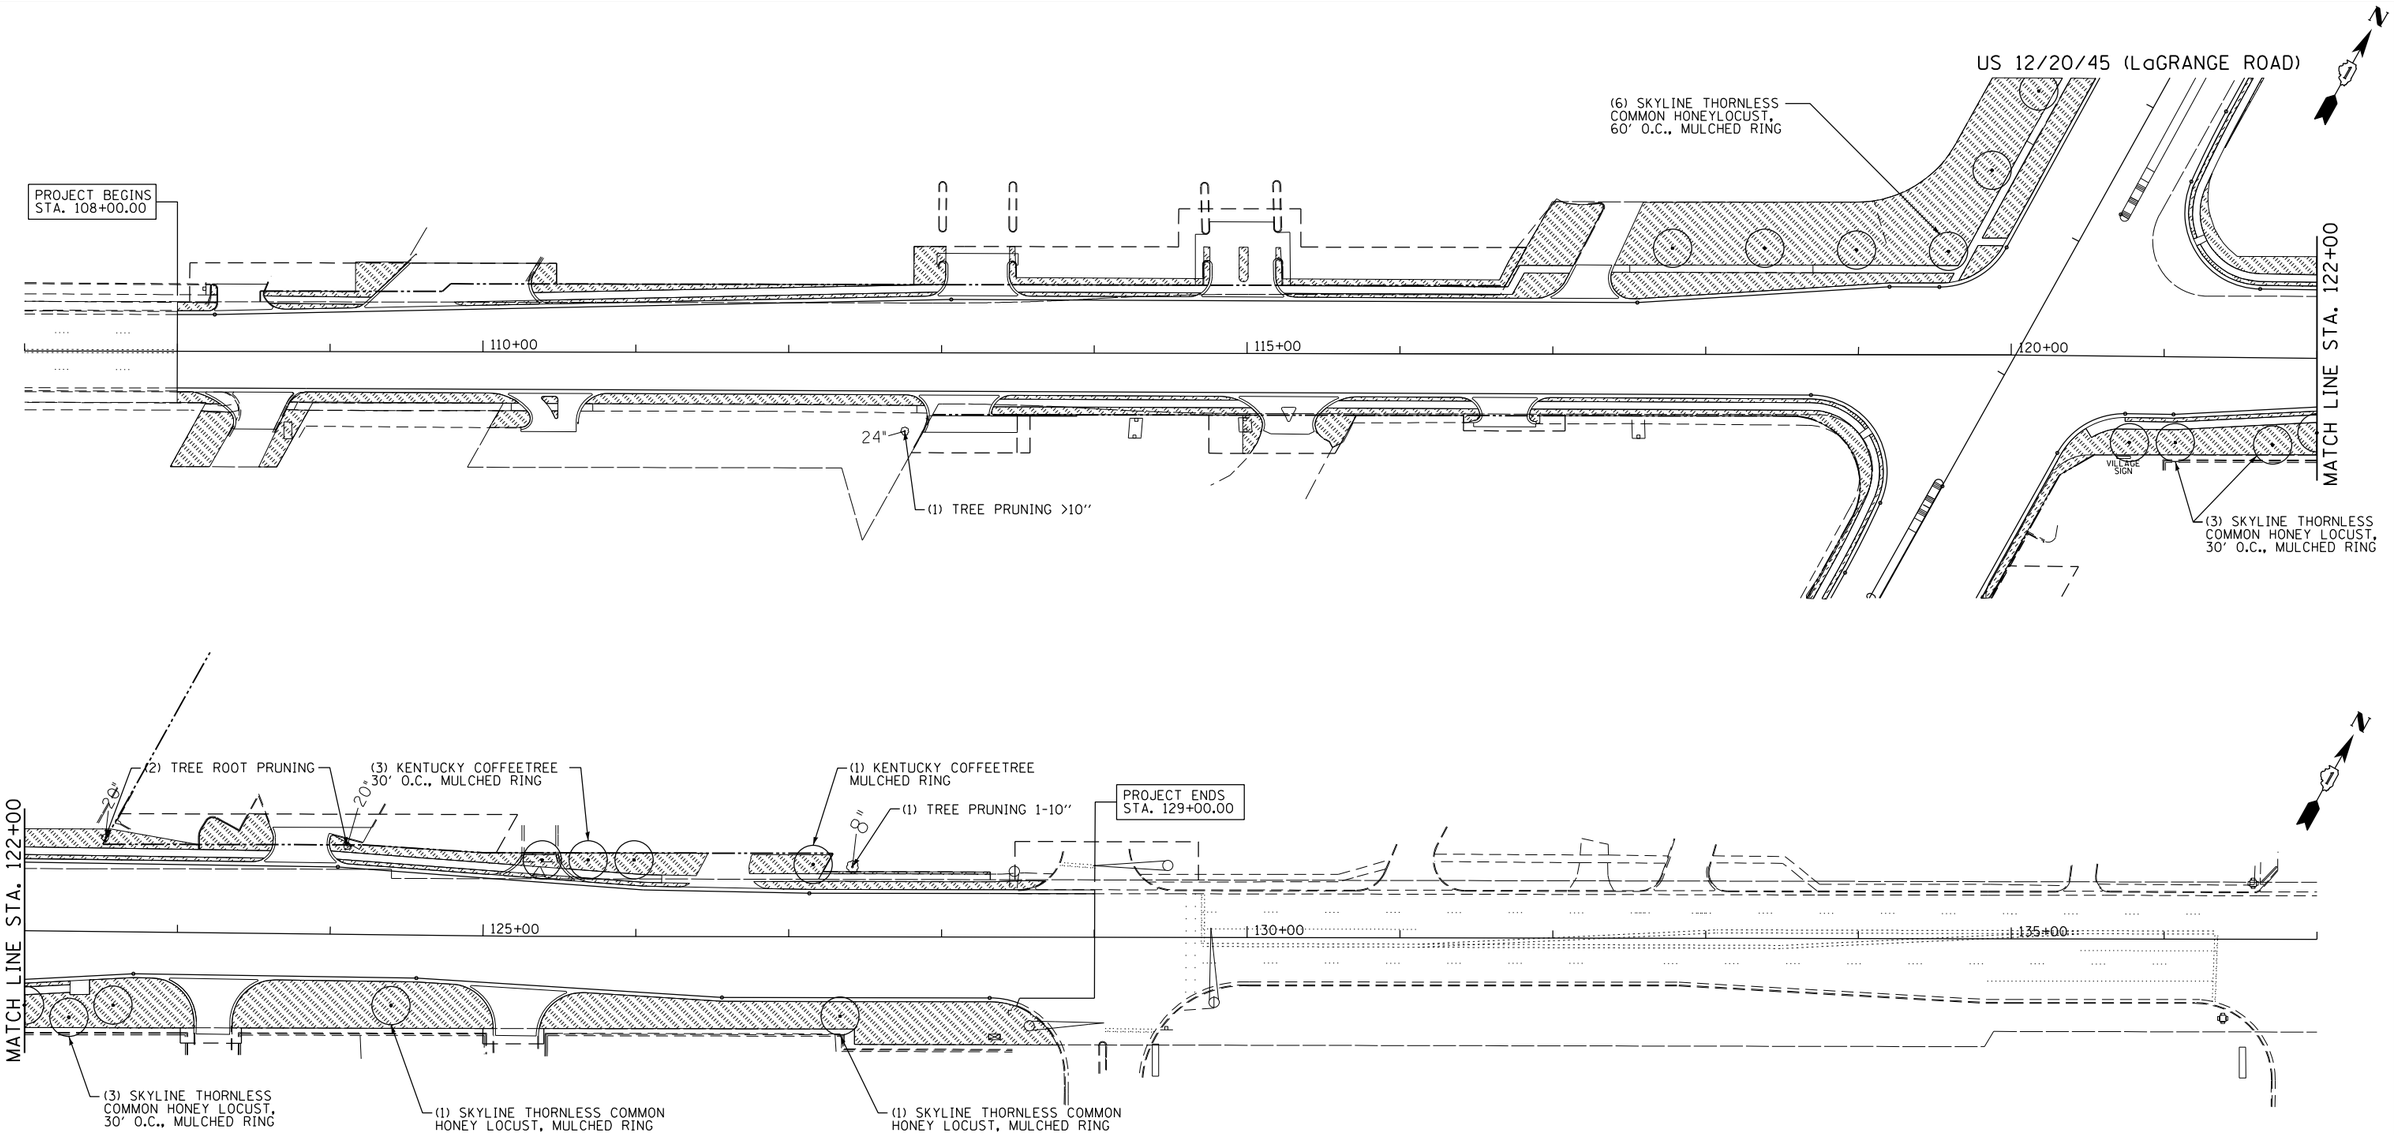

LEGEND

- SHADE TREE CODE A
- ORNAMENTAL TREE/SHRUB
- EVERGREEN TREE
- SODDING, SALT TOLERANT

FILE NAME = $FILEL$	USER NAME = $USER$	DESIGNED - BDH	REVISED -	STATE OF ILLINOIS DEPARTMENT OF TRANSPORTATION	LANDSCAPE PLAN JOLIET ROAD	F.A.P. RTE.	SECTION	COUNTY	TOTAL SHEETS	SHEET NO.
		DRAWN - BCD	REVISED -			330	2010-082-I	COOK	152	72
	PLOT SCALE = $SCALE$	CHECKED - BDH	REVISED -					CONTRACT NO. 60L73		
	PLOT DATE = $DATE$	DATE - 10-16-13	REVISED -		SCALE: 1" = 50' SHEET NO. OF SHEETS STA. 108+00 TO STA. 128+50		ILLINOIS	FED. AID PROJECT		