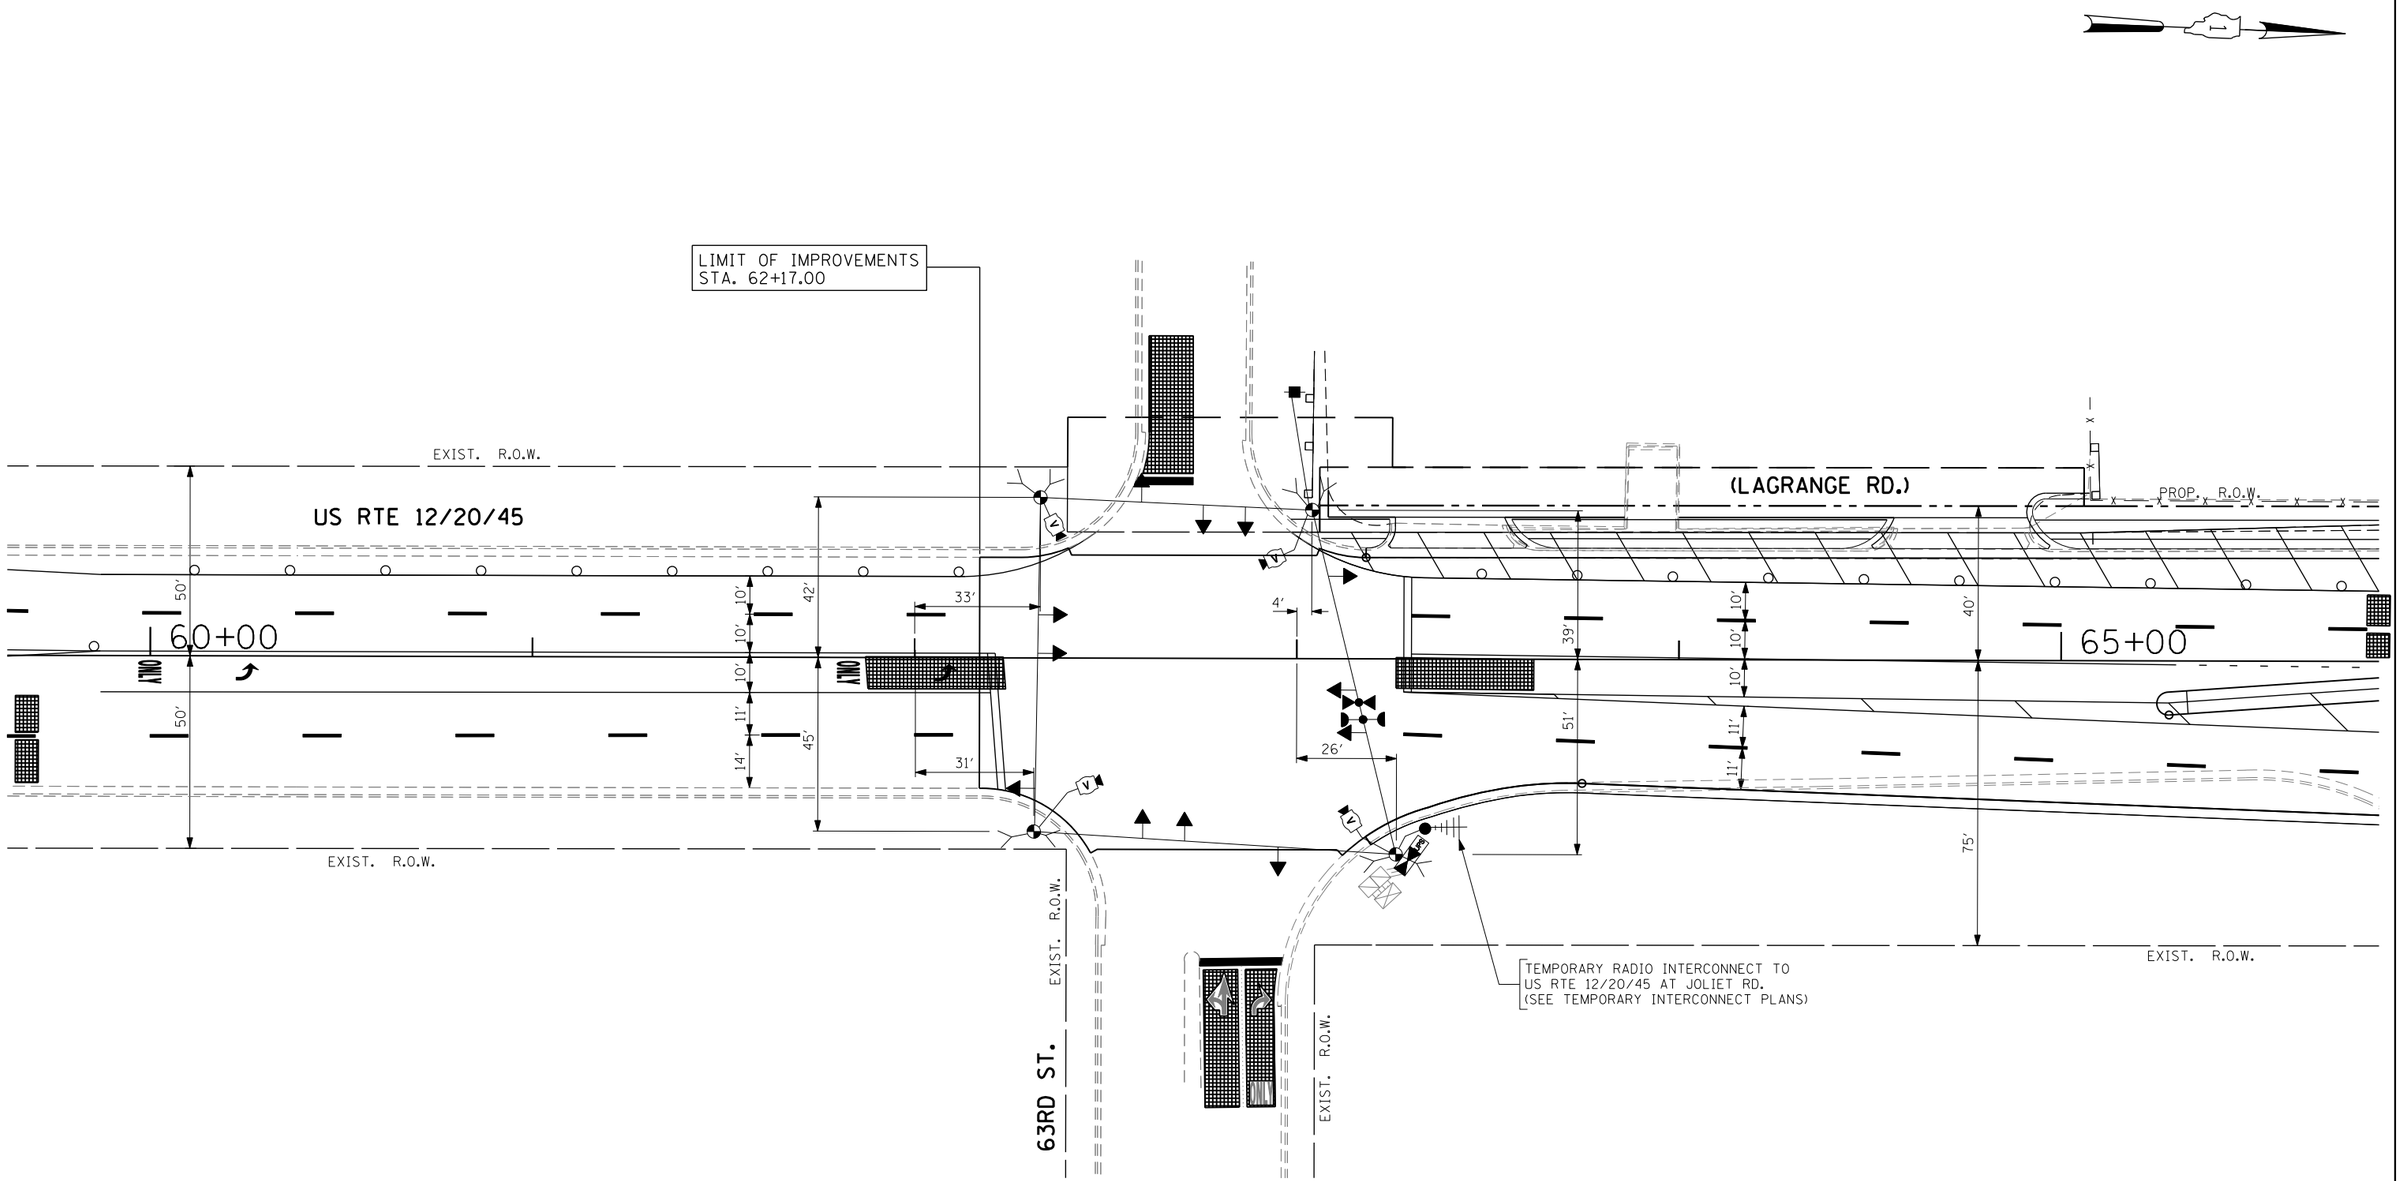

TEMPORARY TRAFFIC SIGNAL PLAN - STAGE II

THE TRAFFIC SIGNAL CONTROL EQUIPMENT FOR THIS PROJECT SHALL BE "EAGLE" TO MATCH THE EXISTING ADJACENT SYSTEM.

FILE NAME = $FILEL$	USER NAME = $USER$	DESIGNED - PKG	REVISED -	STATE OF ILLINOIS DEPARTMENT OF TRANSPORTATION	TEMPORARY TRAFFIC SIGNAL INSTALLATION US RTE 12/20/45 (LAGRANGE RD.) AT 63RD STREET STAGE 2 (SHEET 3 OF 4)	F.A.P. RTE.	SECTION	COUNTY	TOTAL SHEETS	SHEET NO.
		DRAWN - MG, EA	REVISED -			330	2010-082-1	COOK	152	82
	PLOT SCALE = $SCALE$	CHECKED - PKG	REVISED -					CONTRACT NO. 60L73		
	PLOT DATE = $DATE$	DATE - 8/28/2013	REVISED -		SCALE: 1"= 20' SHEET NO. OF SHEETS STA. TO STA.	FED. ROAD DIST. NO. .	ILLINOIS	FED. AID PROJECT		