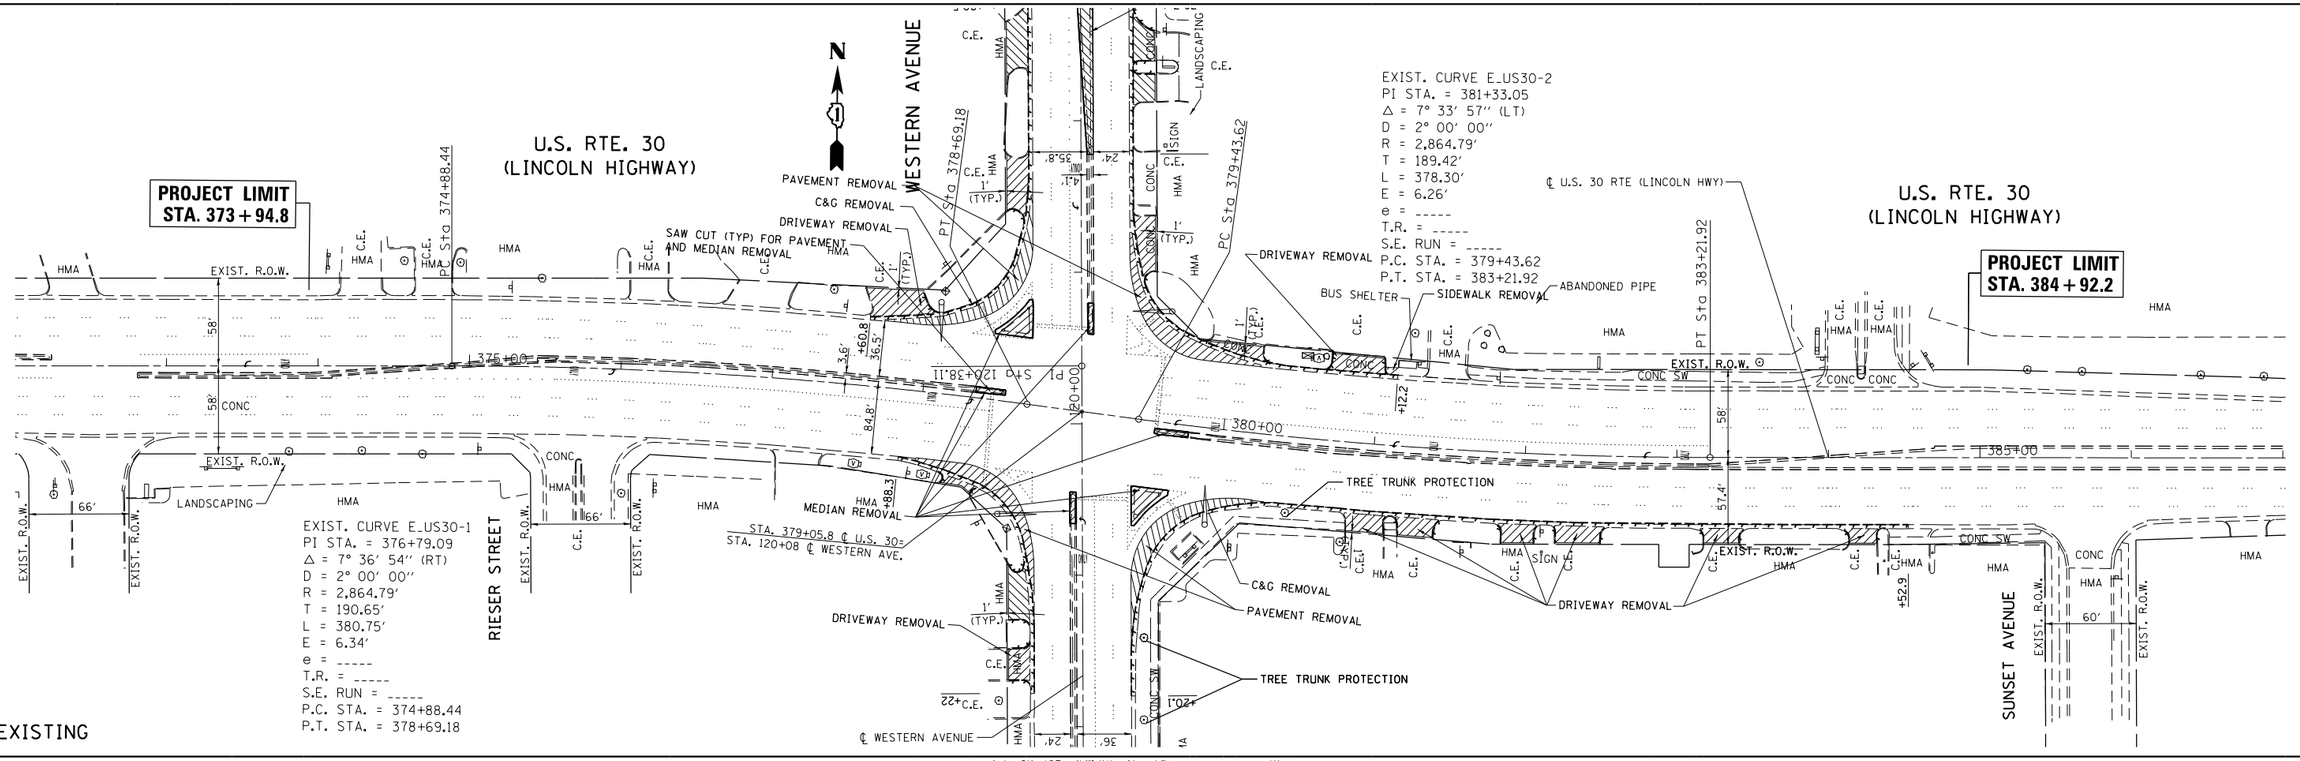

GENERAL NOTE

THE GENERAL CONTRACTOR IS REQUIRED TO HIRE AN ENVIRONMENTAL FIRM WITH AT LEAST FIVE (5) DOCUMENTED LEAKING UNDERGROUND STORAGE TANK CLEANUPS OR THAT IS PRE-QUALIFIED IN HAZARDOUS WASTE BY THE DEPARTMENT TO REMEDIATE THE SOIL CONTAMINATION AND MONITOR FOR WORKER PROTECTION.

FILE NAME = c:\pw_work\pwidot\jmenezjl\d0274265\P102812-Design.dgn	USER NAME = jmenezjl	DESIGNED -	REVISED -
		DRAWN -	REVISED -
Default	PLOT SCALE = 100.0000 ' / in.	CHECKED -	REVISED -
	PLOT DATE = 10/17/2013	DATE -	REVISED -

STATE OF ILLINOIS
DEPARTMENT OF TRANSPORTATION

EXISTING & PROPOSED ROADWAY PLAN
U.S. RTE. 30 (LINCOLN HWY) AT WESTERN AVE.

SCALE: 1"=50' | SHEET OF SHEETS | STA. | TO STA.

F.A.P. RTE.	SECTION	COUNTY	TOTAL SHEETS	SHEET NO.
353	23N-2	COOK	75	17
		CONTRACT NO. 60T19		
	ILLINOIS FED. AID PROJECT			