FINAL SURVEY		BY	DATE
NOTE BOOK	SURVEYED		
	PLOTTED		
	TEMPLATE		
	AREAS		
NO.	AREAS CHECKED		

ORIGINAL SURVEY		BY	DATE
NOTE BOOK	SURVEYED		
	PLOTTED		
	TEMPLATE		
	AREAS		
NO.	AREAS CHECKED		

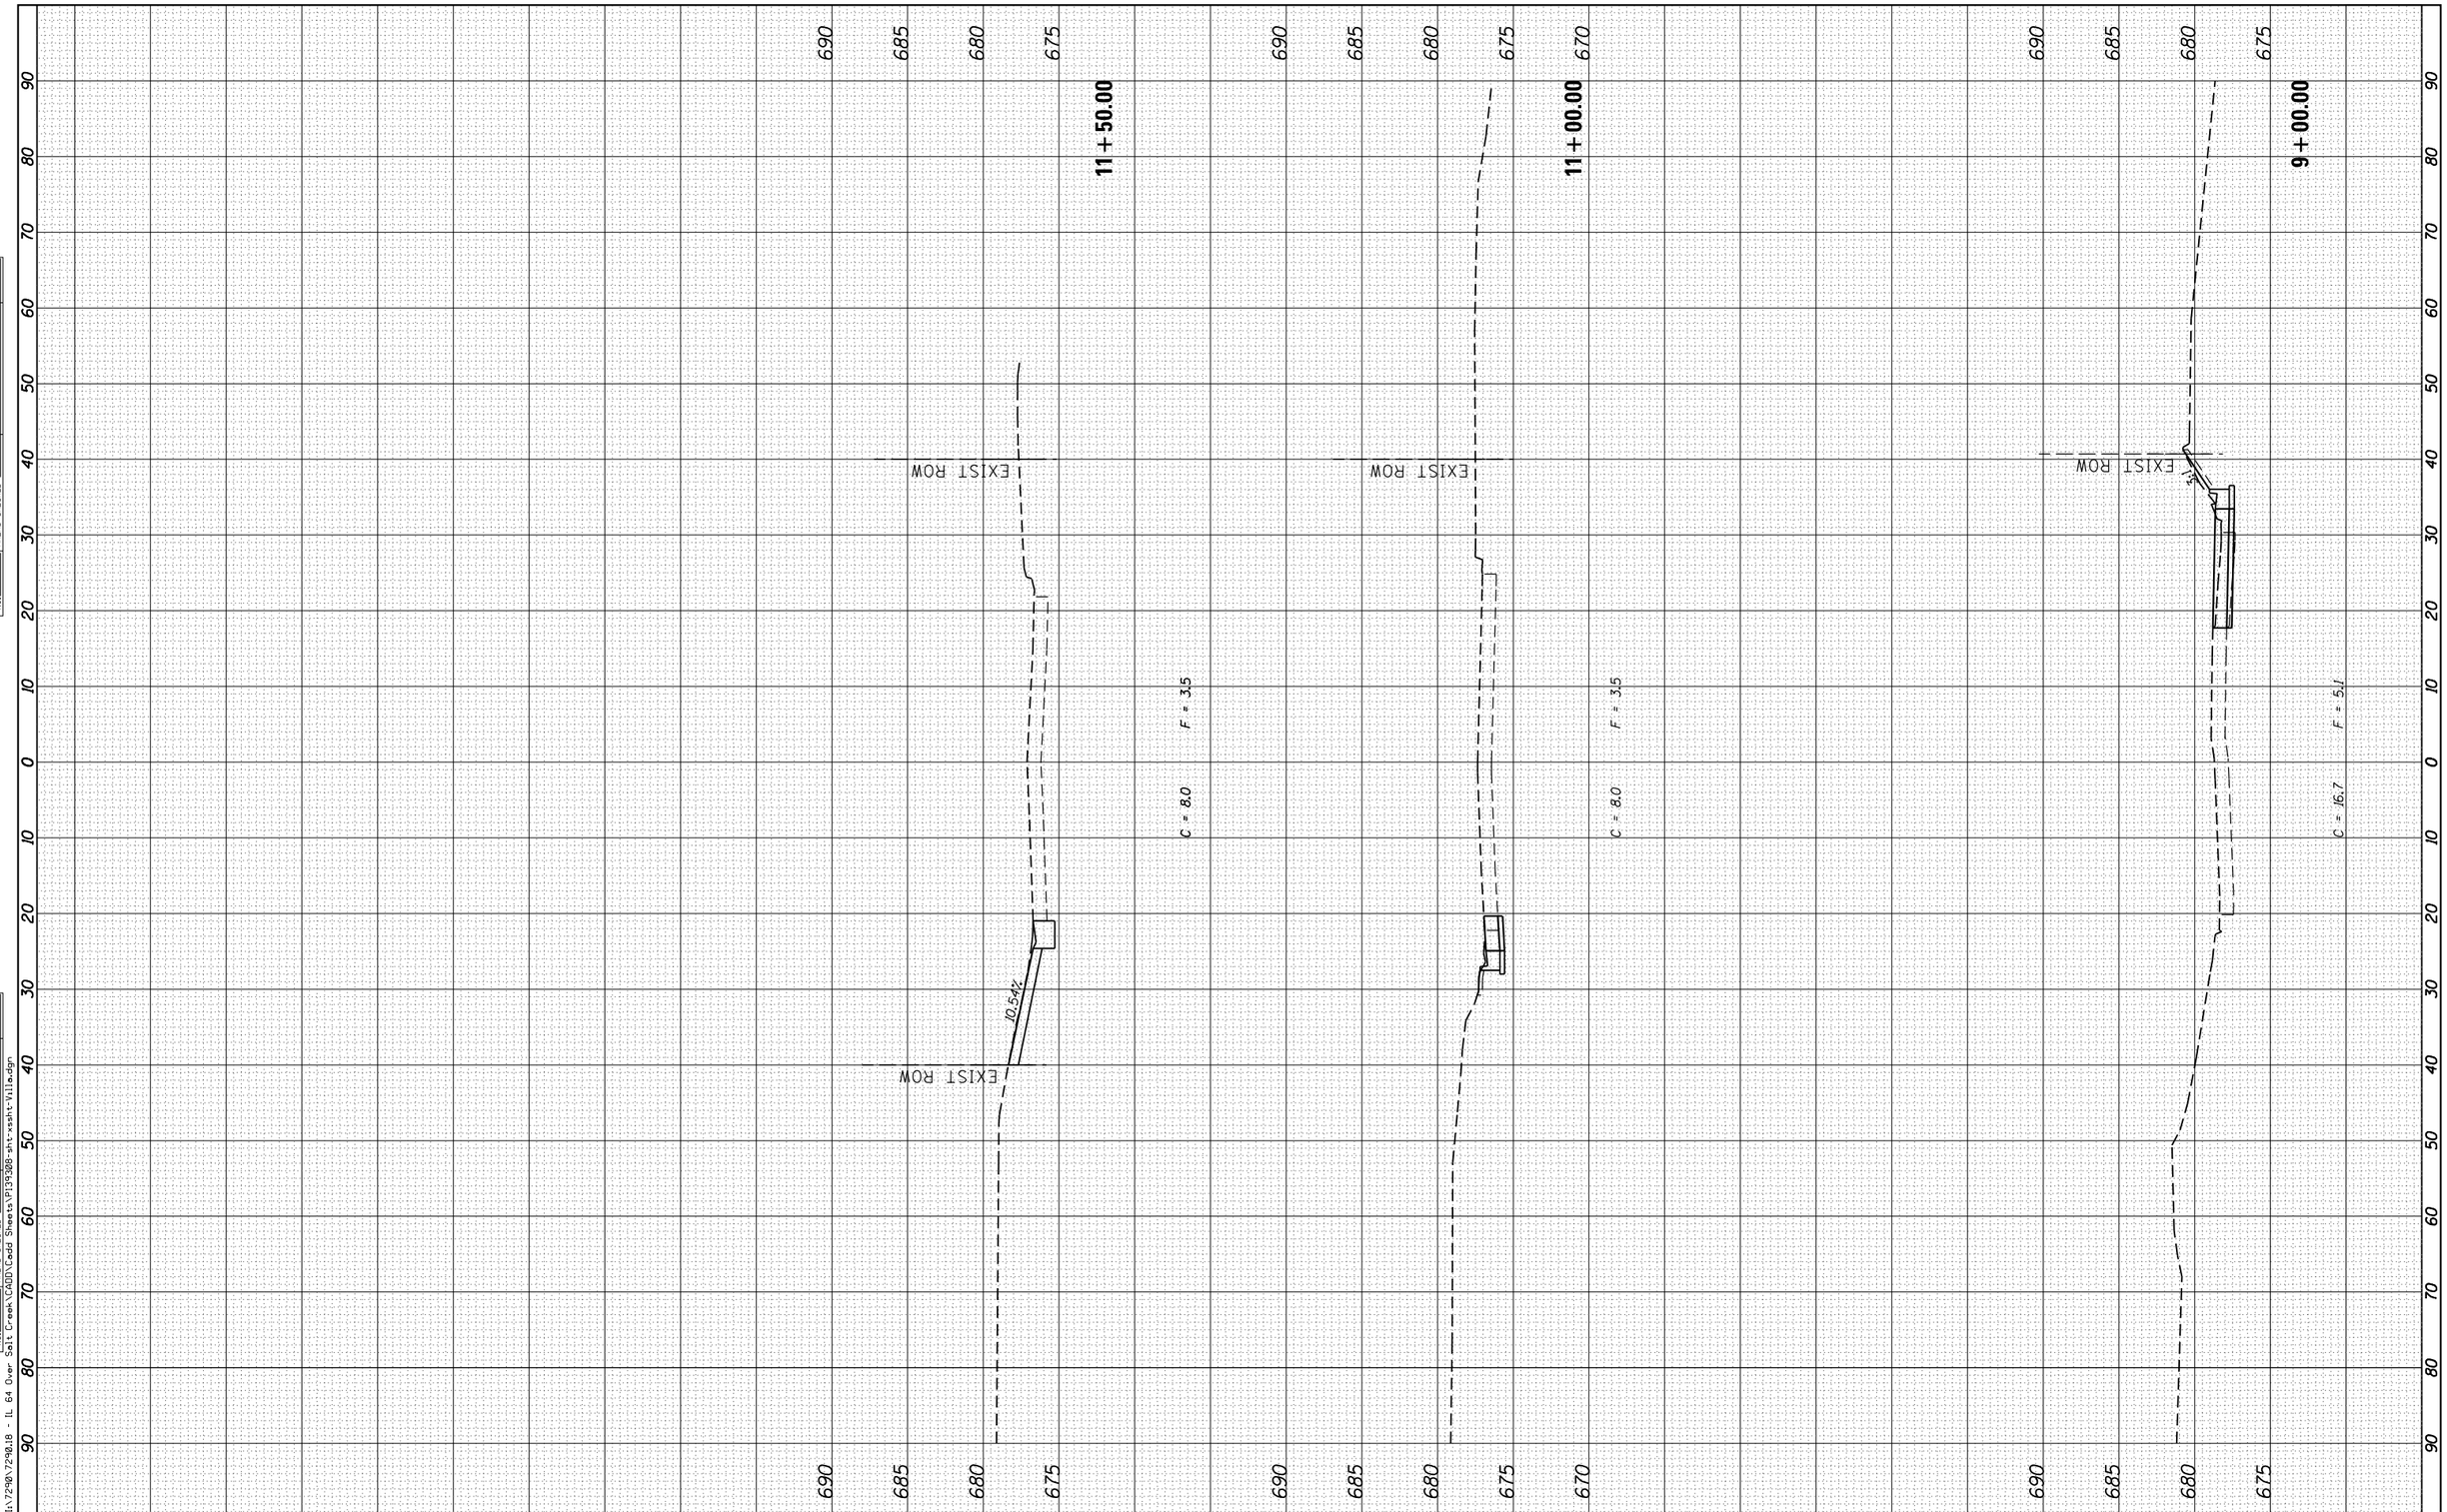

FILE NAME = i:\7290\7290.18 - IL 64 Over Salt Creek\CADD\Cadd Sheets\P139308-sht-xsalt-Villa.dgn

COLLINS ENGINEERS
123 N. Wacker Dr.
Suite 900
Chicago, IL 60606
Telephone (312) 704-9300
Fax (312) 704-9320
e-mail: mail@collins-engr.com
ILLINOIS PROFESSIONAL DESIGN FIRM LICENSE NO. 184-000993

USER NAME = rgall	DESIGNED -	REVISED -
	DRAWN -	REVISED -
PLOT SCALE = 20.0000 ' / in.	CHECKED -	REVISED -
PLOT DATE = 10/24/2013	DATE -	REVISED -

STATE OF ILLINOIS
DEPARTMENT OF TRANSPORTATION

VILLA AVE
CROSS SECTIONS

SCALE: | SHEET OF SHEETS | STA. 9+00.00 | TO STA. 11+50.00

F.A.P RTE.	SECTION	COUNTY	TOTAL SHEETS	SHEET NO.
307	1318-BR	DuPAGE	111	111
		CONTRACT NO. 60V24		
	ILLINOIS	FED. AID PROJECT		