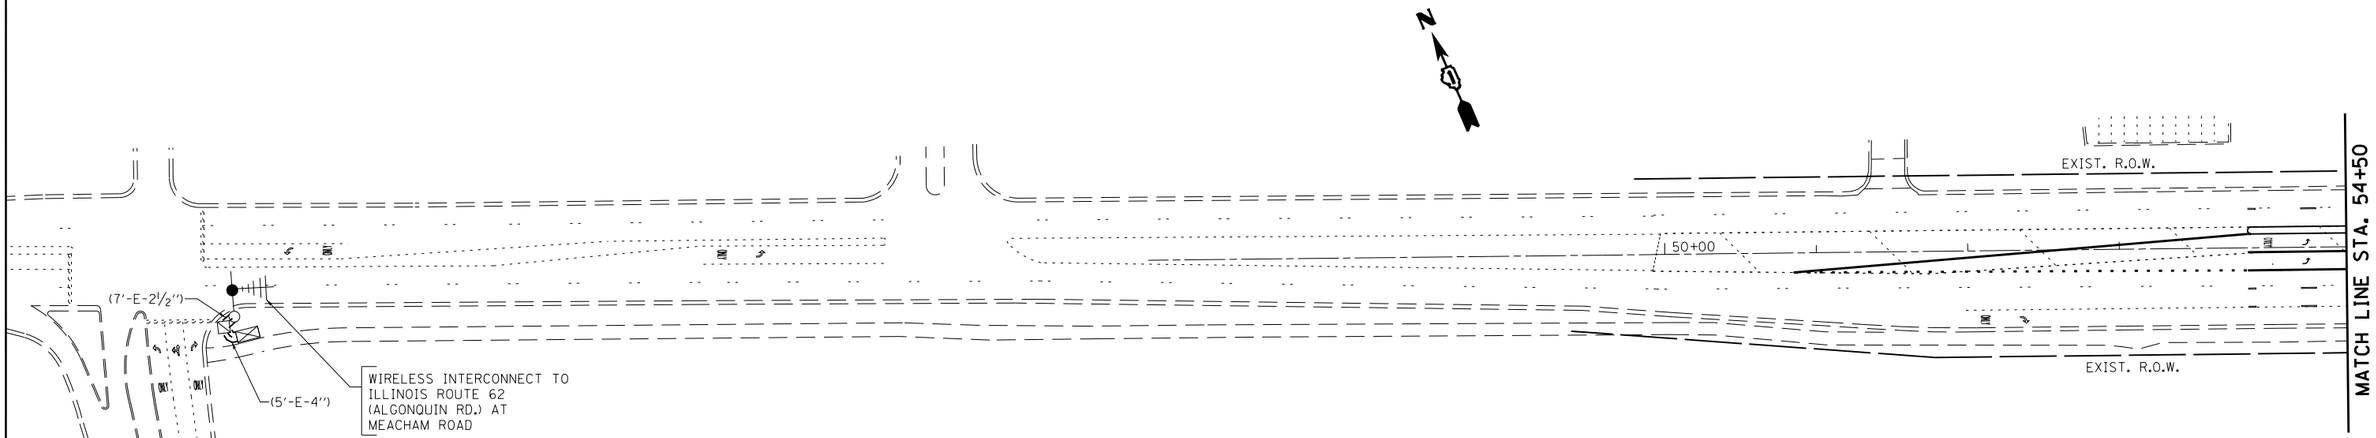

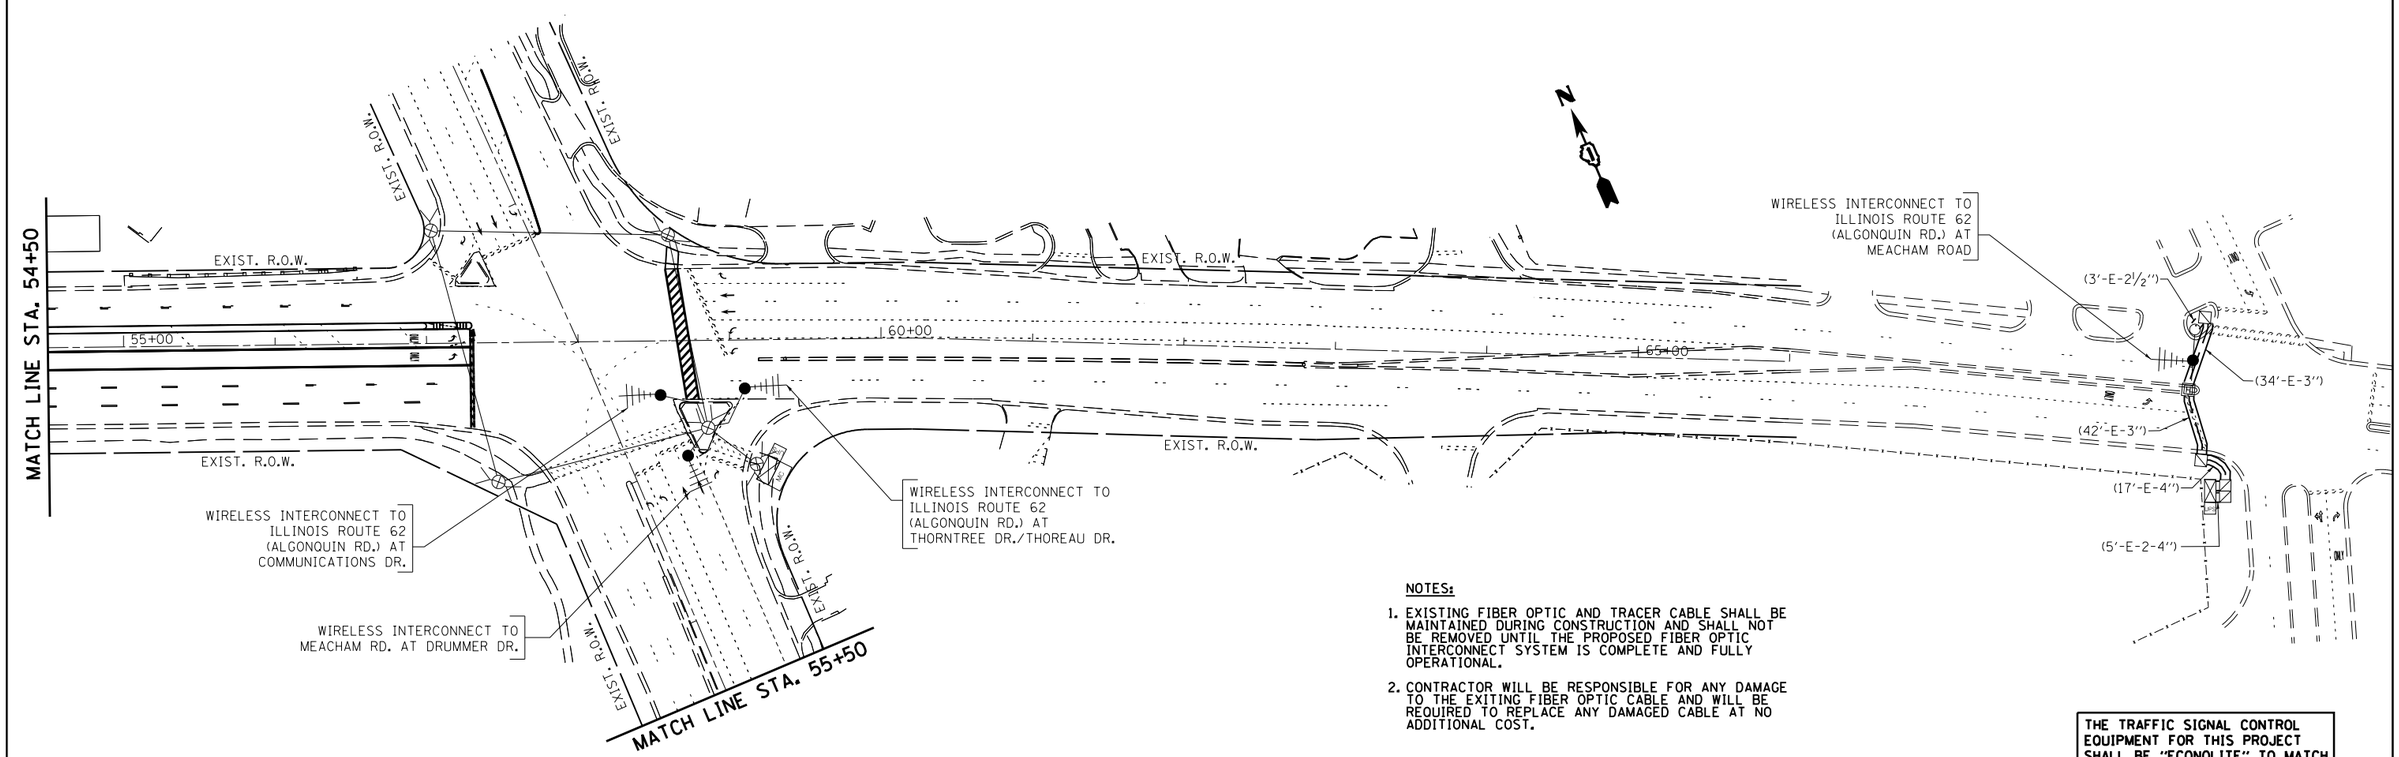

NOTES:

1. EXISTING FIBER OPTIC AND TRACER CABLE SHALL BE MAINTAINED DURING CONSTRUCTION AND SHALL NOT BE REMOVED UNTIL THE PROPOSED FIBER OPTIC INTERCONNECT SYSTEM IS COMPLETE AND FULLY OPERATIONAL.
2. CONTRACTOR WILL BE RESPONSIBLE FOR ANY DAMAGE TO THE EXITING FIBER OPTIC CABLE AND WILL BE REQUIRED TO REPLACE ANY DAMAGED CABLE AT NO ADDITIONAL COST.

THE TRAFFIC SIGNAL CONTROL EQUIPMENT FOR THIS PROJECT SHALL BE "ECONOLITE" TO MATCH THE EXISTING ADJACENT SYSTEM.

FILE NAME = c:\pw_work\pwidot\smithcj\d0267315\P1545	USER NAME = SMITHCJ	DESIGNED - PKG	REVISED -
1-sht-ts.dgn		DRAWN - EA, EB	REVISED -
	PLOT SCALE = 100.0000 ' / in.	CHECKED - PKG	REVISED -
	PLOT DATE = 10/18/2013	DATE - 7/19/2013	REVISED -

STATE OF ILLINOIS
DEPARTMENT OF TRANSPORTATION

TEMPORARY INTERCONNECT PLAN
ILLINOIS ROUTE 62 (ALGONQUIN ROAD) AT MEACHAM ROAD
(SHEET 1 OF 2)

SCALE: 1"=50' | SHEET NO. OF SHEETS | STA. TO STA.

F.A.P. RTE.	SECTION	COUNTY	TOTAL SHEETS	SHEET NO.
339	116-RS-5	COOK	54	36
		CONTRACT NO. 60W05		

FED. ROAD DIST. NO. 1 | ILLINOIS | FED. AID PROJECT