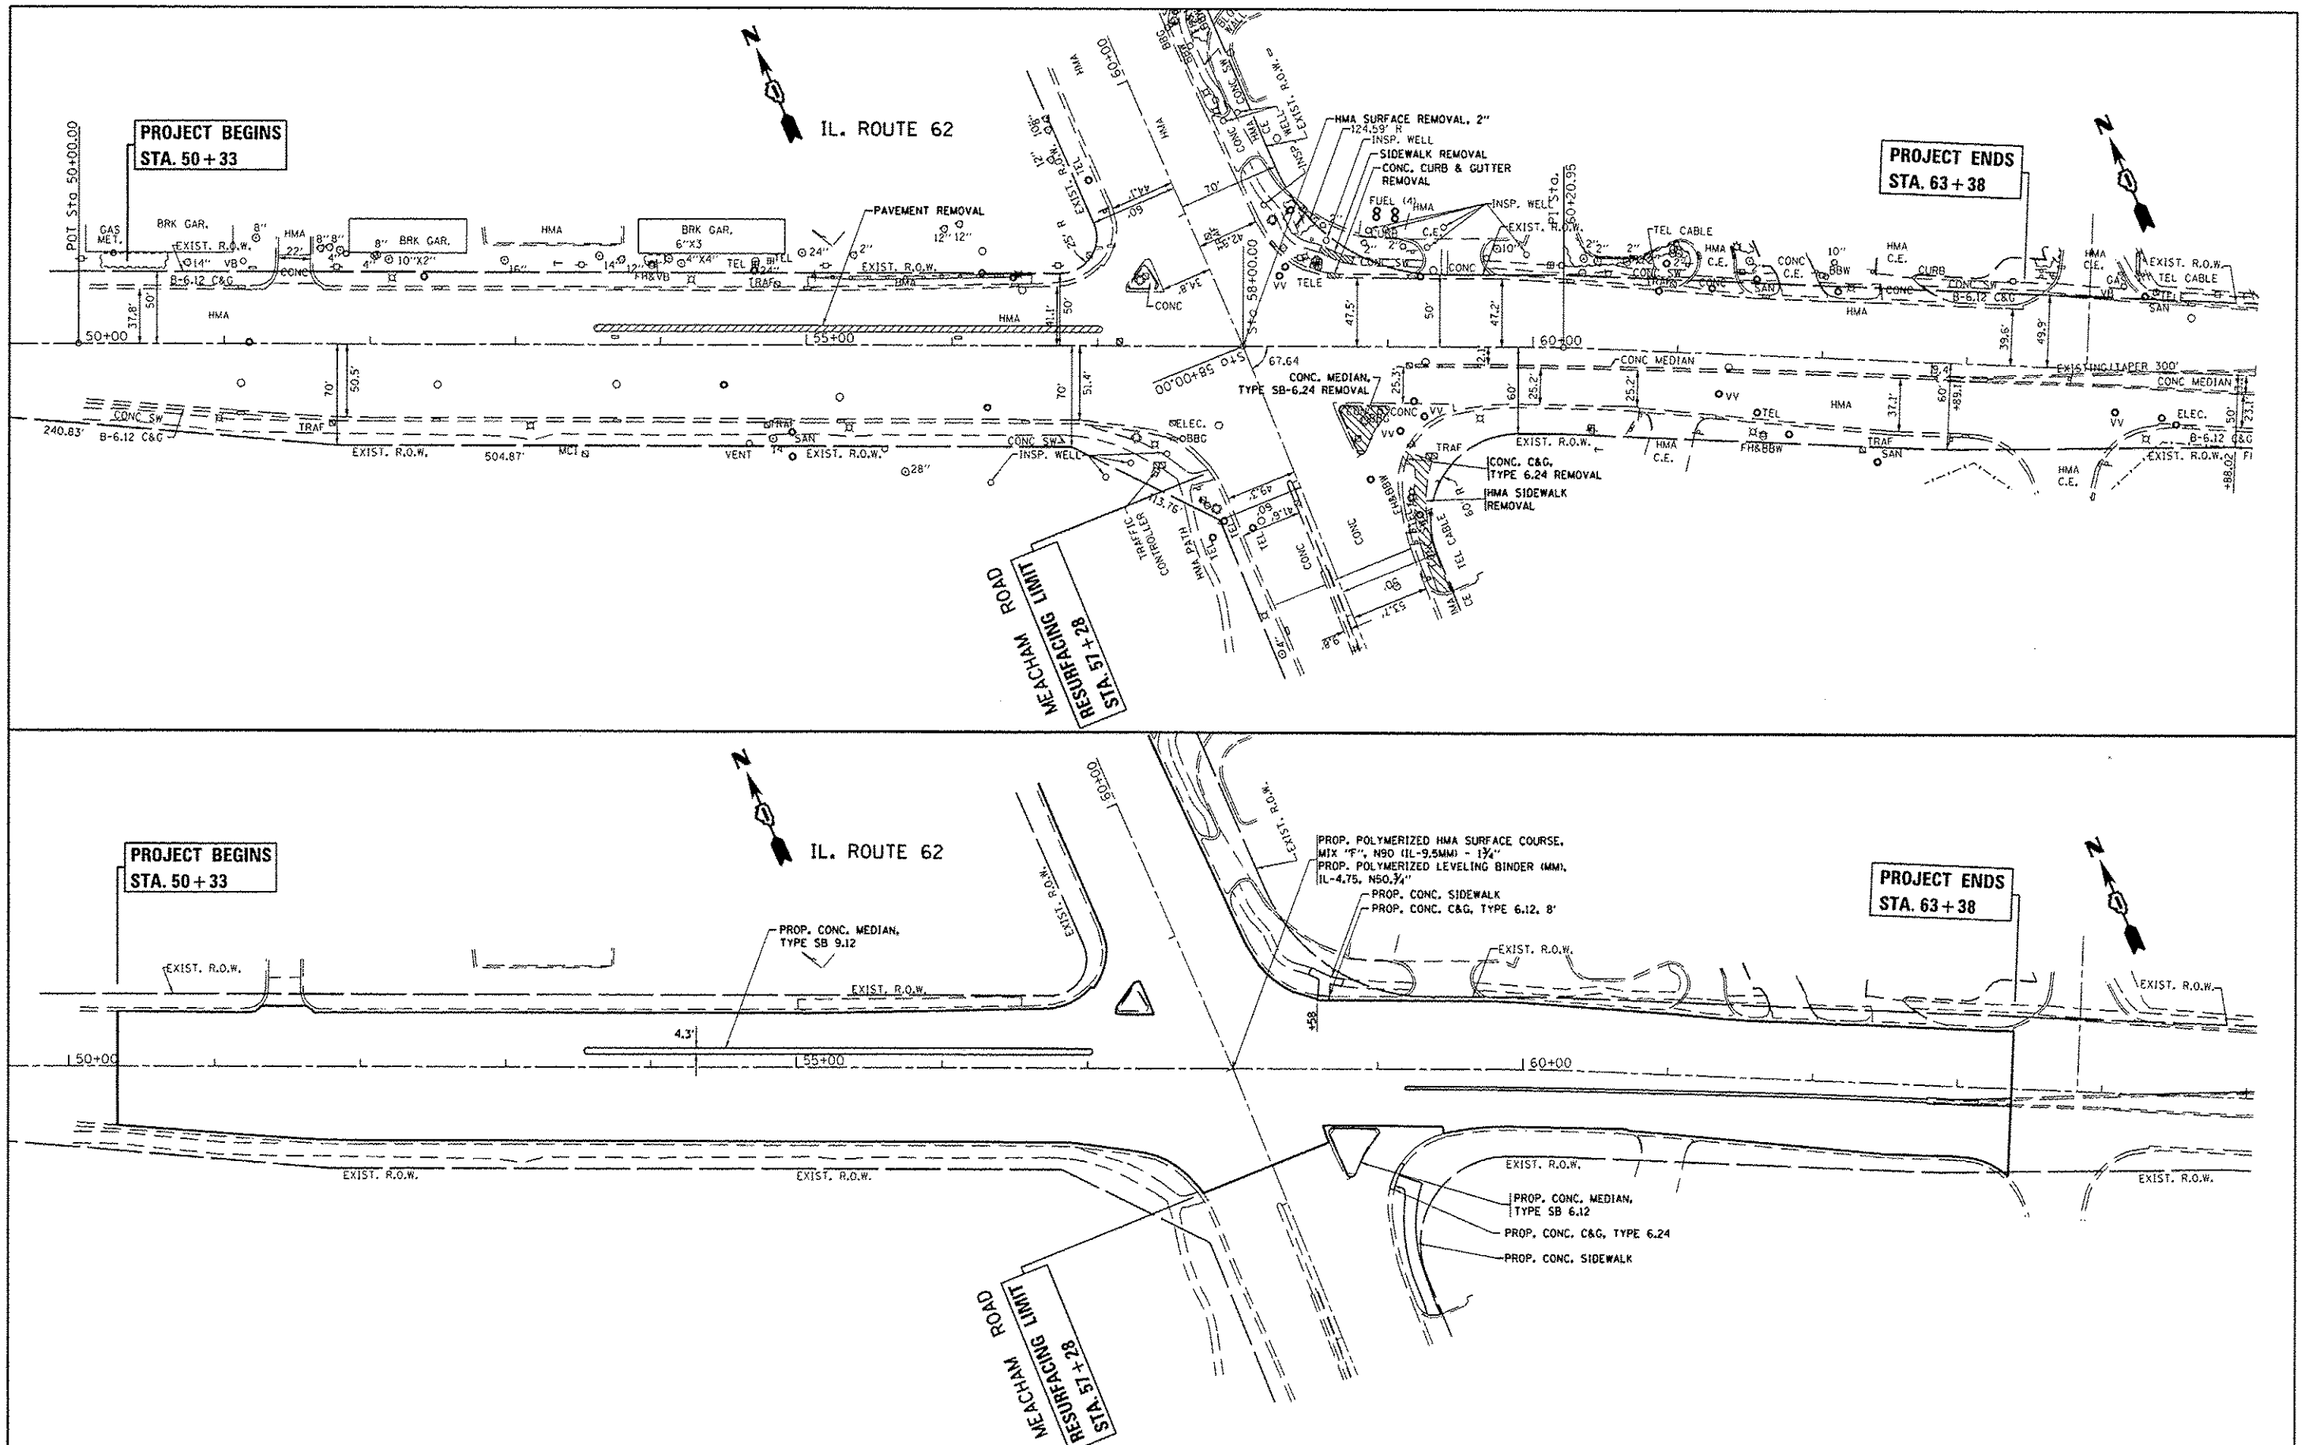

FILE NAME : c:\pw_work\pwidot\smithcj\d0267315\P1545Tsht-plnprf.dgn	USER NAME = SMITHCJ	DESIGNED -	REVISED -
		DRAWN -	REVISED -
	PLOT SCALE = 100.0000 ' / in.	CHECKED -	REVISED -
Default	PLOT DATE = 10/24/2013	DATE -	REVISED -

STATE OF ILLINOIS
DEPARTMENT OF TRANSPORTATION

EXISTING AND PROPOSED ROADWAY PLAN
IL. ROUTE 62 AT MEACHAM ROAD

SCALE: 1"= 50' | SHEET OF SHEETS | STA. 50+00.00 TO STA. 65+00.00

F.A.P. RTE.	SECTION	COUNTY	TOTAL SHEETS	SHEET NO.
339	116-RS-5	COOK	54	11
		CONTRACT NO. 60W05		
	ILLINOIS FED. AID PROJECT			