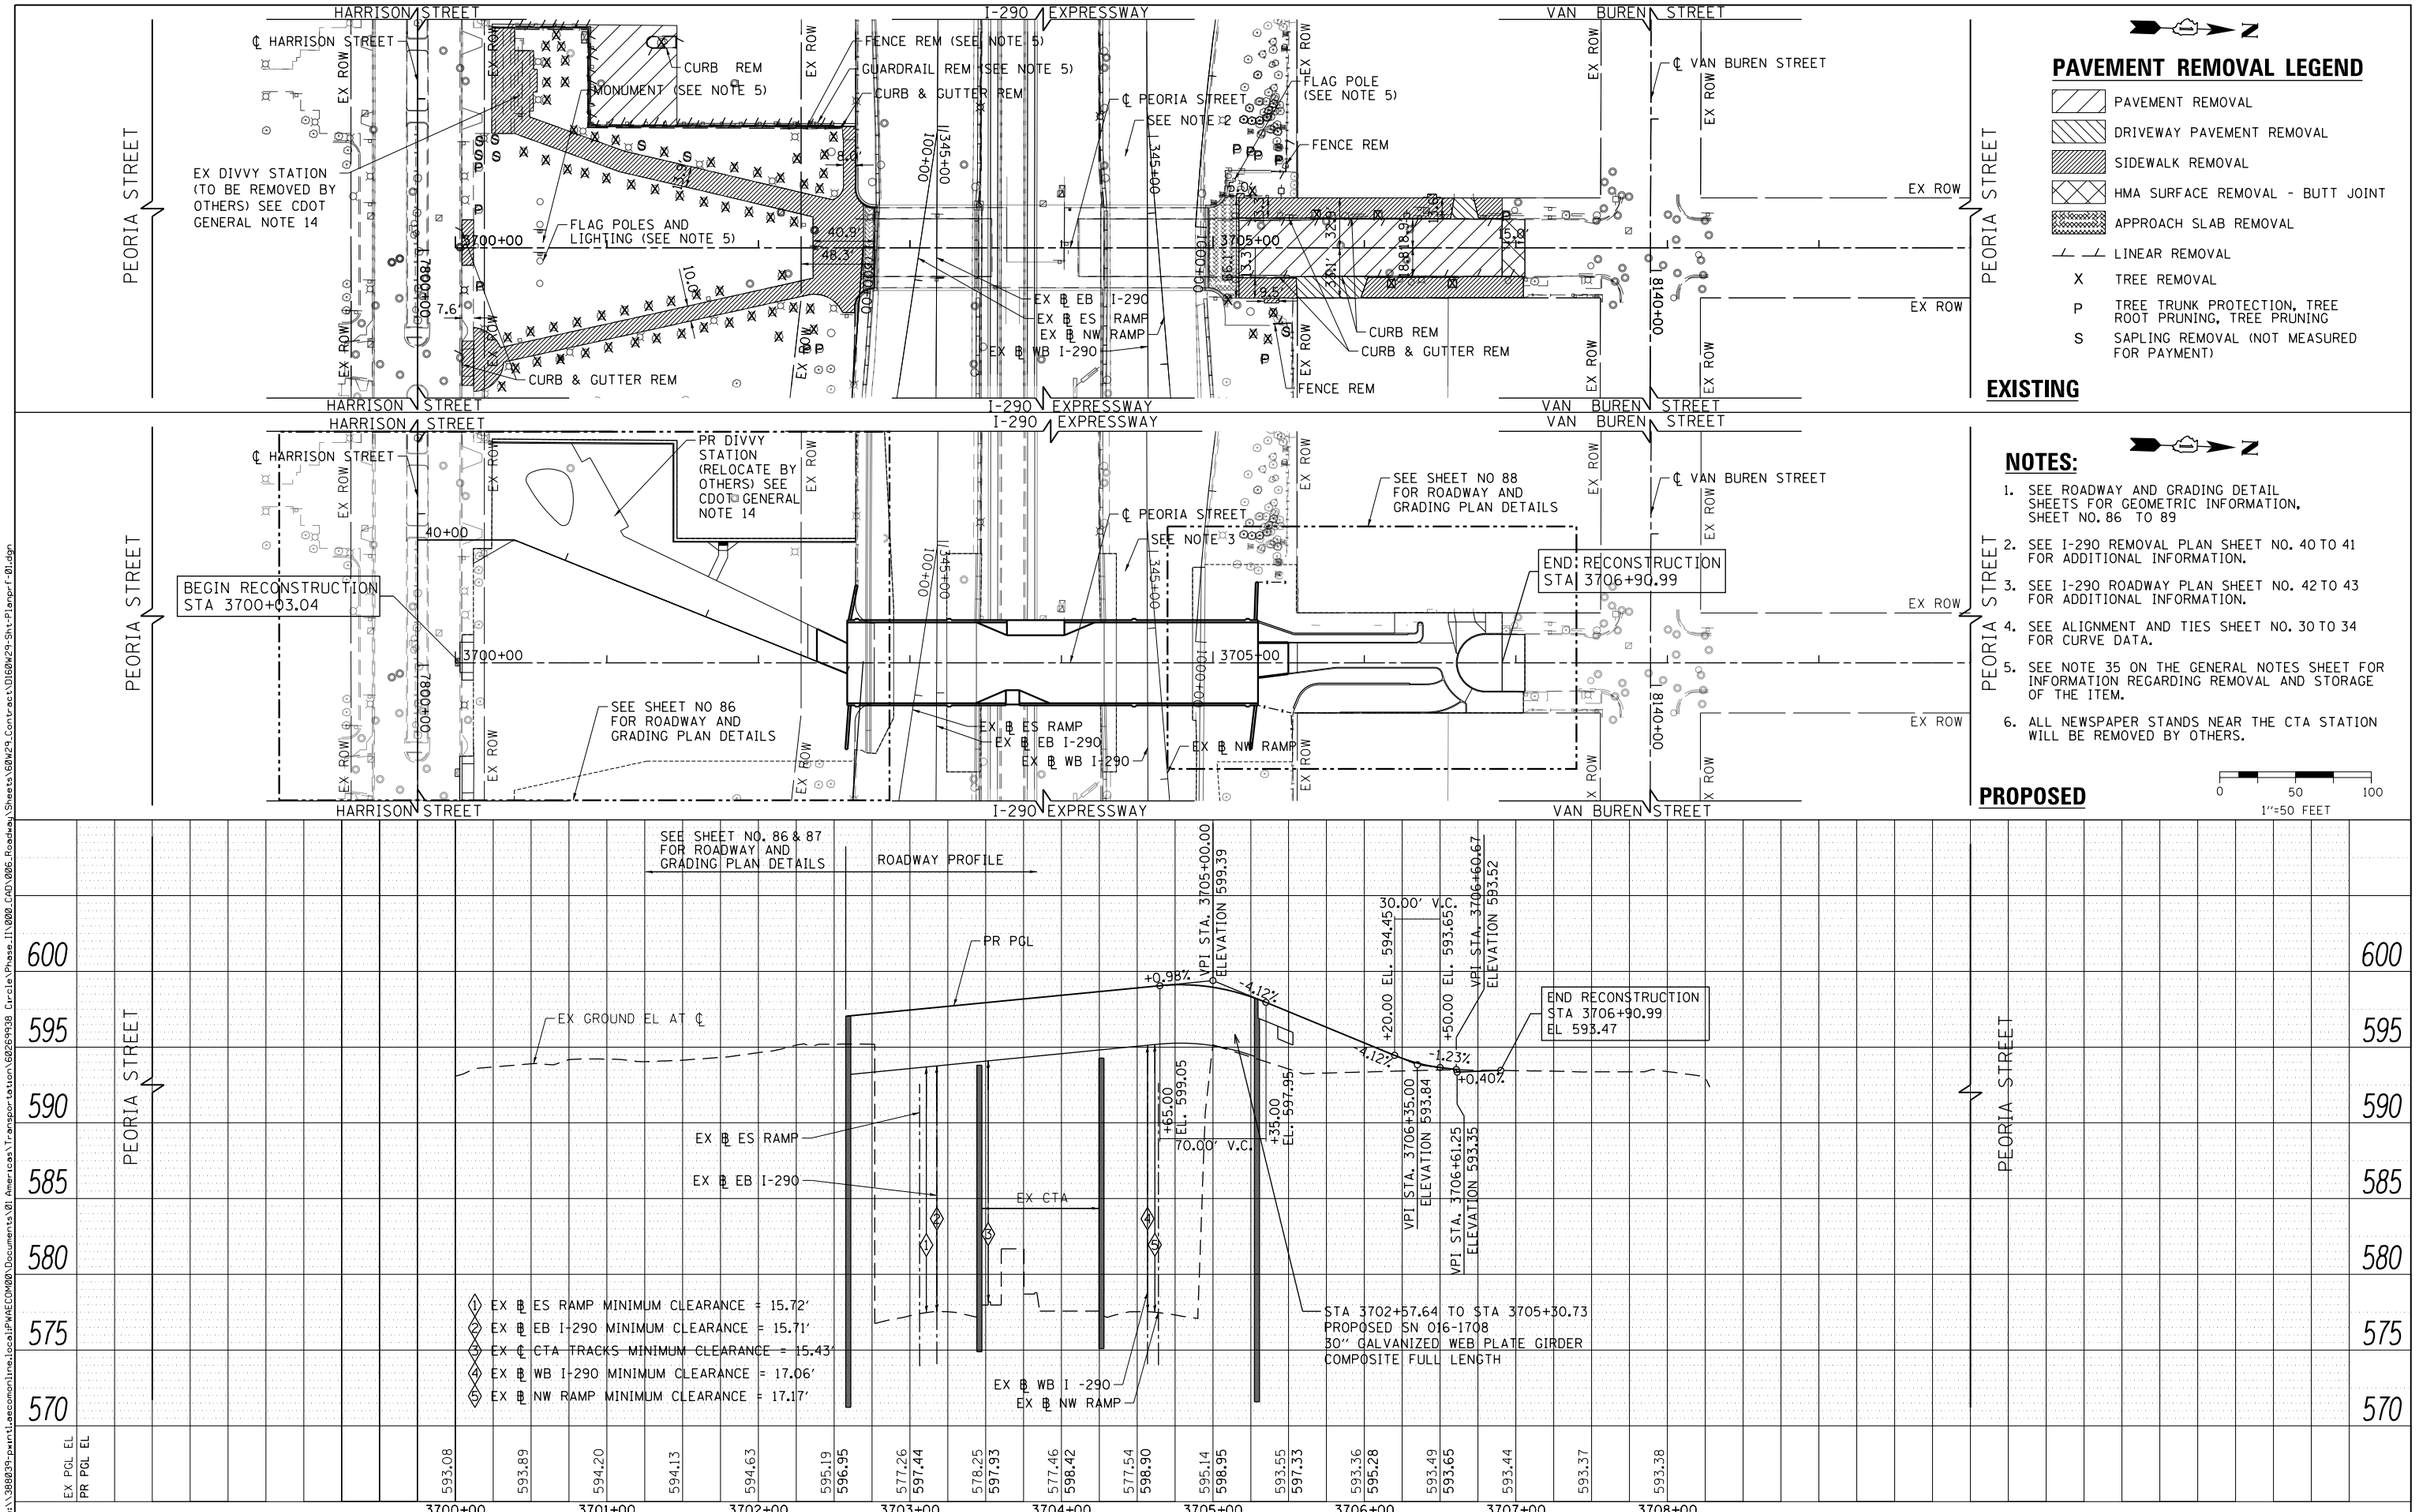

PAVEMENT REMOVAL LEGEND

- PAVEMENT REMOVAL
- DRIVEWAY PAVEMENT REMOVAL
- SIDEWALK REMOVAL
- HMA SURFACE REMOVAL - BUTT JOINT
- APPROACH SLAB REMOVAL
- LINEAR REMOVAL
- X TREE REMOVAL
- P TREE TRUNK PROTECTION, TREE ROOT PRUNING, TREE PRUNING
- S SAPLING REMOVAL (NOT MEASURED FOR PAYMENT)

EXISTING

NOTES:

1. SEE ROADWAY AND GRADING DETAIL SHEETS FOR GEOMETRIC INFORMATION, SHEET NO. 86 TO 89
2. SEE I-290 REMOVAL PLAN SHEET NO. 40 TO 41 FOR ADDITIONAL INFORMATION.
3. SEE I-290 ROADWAY PLAN SHEET NO. 42 TO 43 FOR ADDITIONAL INFORMATION.
4. SEE ALIGNMENT AND TIES SHEET NO. 30 TO 34 FOR CURVE DATA.
5. SEE NOTE 35 ON THE GENERAL NOTES SHEET FOR INFORMATION REGARDING REMOVAL AND STORAGE OF THE ITEM.
6. ALL NEWSPAPER STANDS NEAR THE CTA STATION WILL BE REMOVED BY OTHERS.

PROPOSED

0 50 100
1"=50 FEET

PLAN — SURVEYED / PLOTTED / ALIGNMENT CHECKED / RT. OF WAY CHECKED / CADD FILE NAME — NOTE BOOK NO. — BY — DATE

PROFILE — SURVEYED / PLOTTED / GRADES CHECKED / B.M. NOTED / STRUCTURE NOTATIONS CHKD — NOTE BOOK NO. — BY — DATE

FILE PATH = pw:\\388839-pwint.aecomonline.local:PWAECOM00\Documents\01 Americas\Transportation\60269938 Circle\Phase II\002_CAD\006_Roadway\Sheets\60W29_Contract\D160W29-Sht-Planprf-01.dgn

D160W29-Sht-Planprf-01.dgn	DESIGNED - KAL	REVISED -	
USER NAME = BAWtort	DRAWN - YSK	REVISED -	
PLOT SCALE = 100.0000 ' / in.	CHECKED - JLV	REVISED -	
PLOT DATE = 10/28/2013	DATE - 10/30/2013	REVISED -	

TranSystems

STATE OF ILLINOIS
DEPARTMENT OF TRANSPORTATION

ROADWAY PLAN AND PROFILE
PEORIA STREET

SCALE: 1"=50' | SHEET 1 OF 5 SHEETS | STA. 3700+00 TO STA. 3710+00

F.A.I. RTE.	SECTION	COUNTY	TOTAL SHEETS	SHEET NO.
90/94/290	2013-011R	COOK	356	39
		CONTRACT NO. 60W29		
		ILLINOIS FED. AID PROJECT		