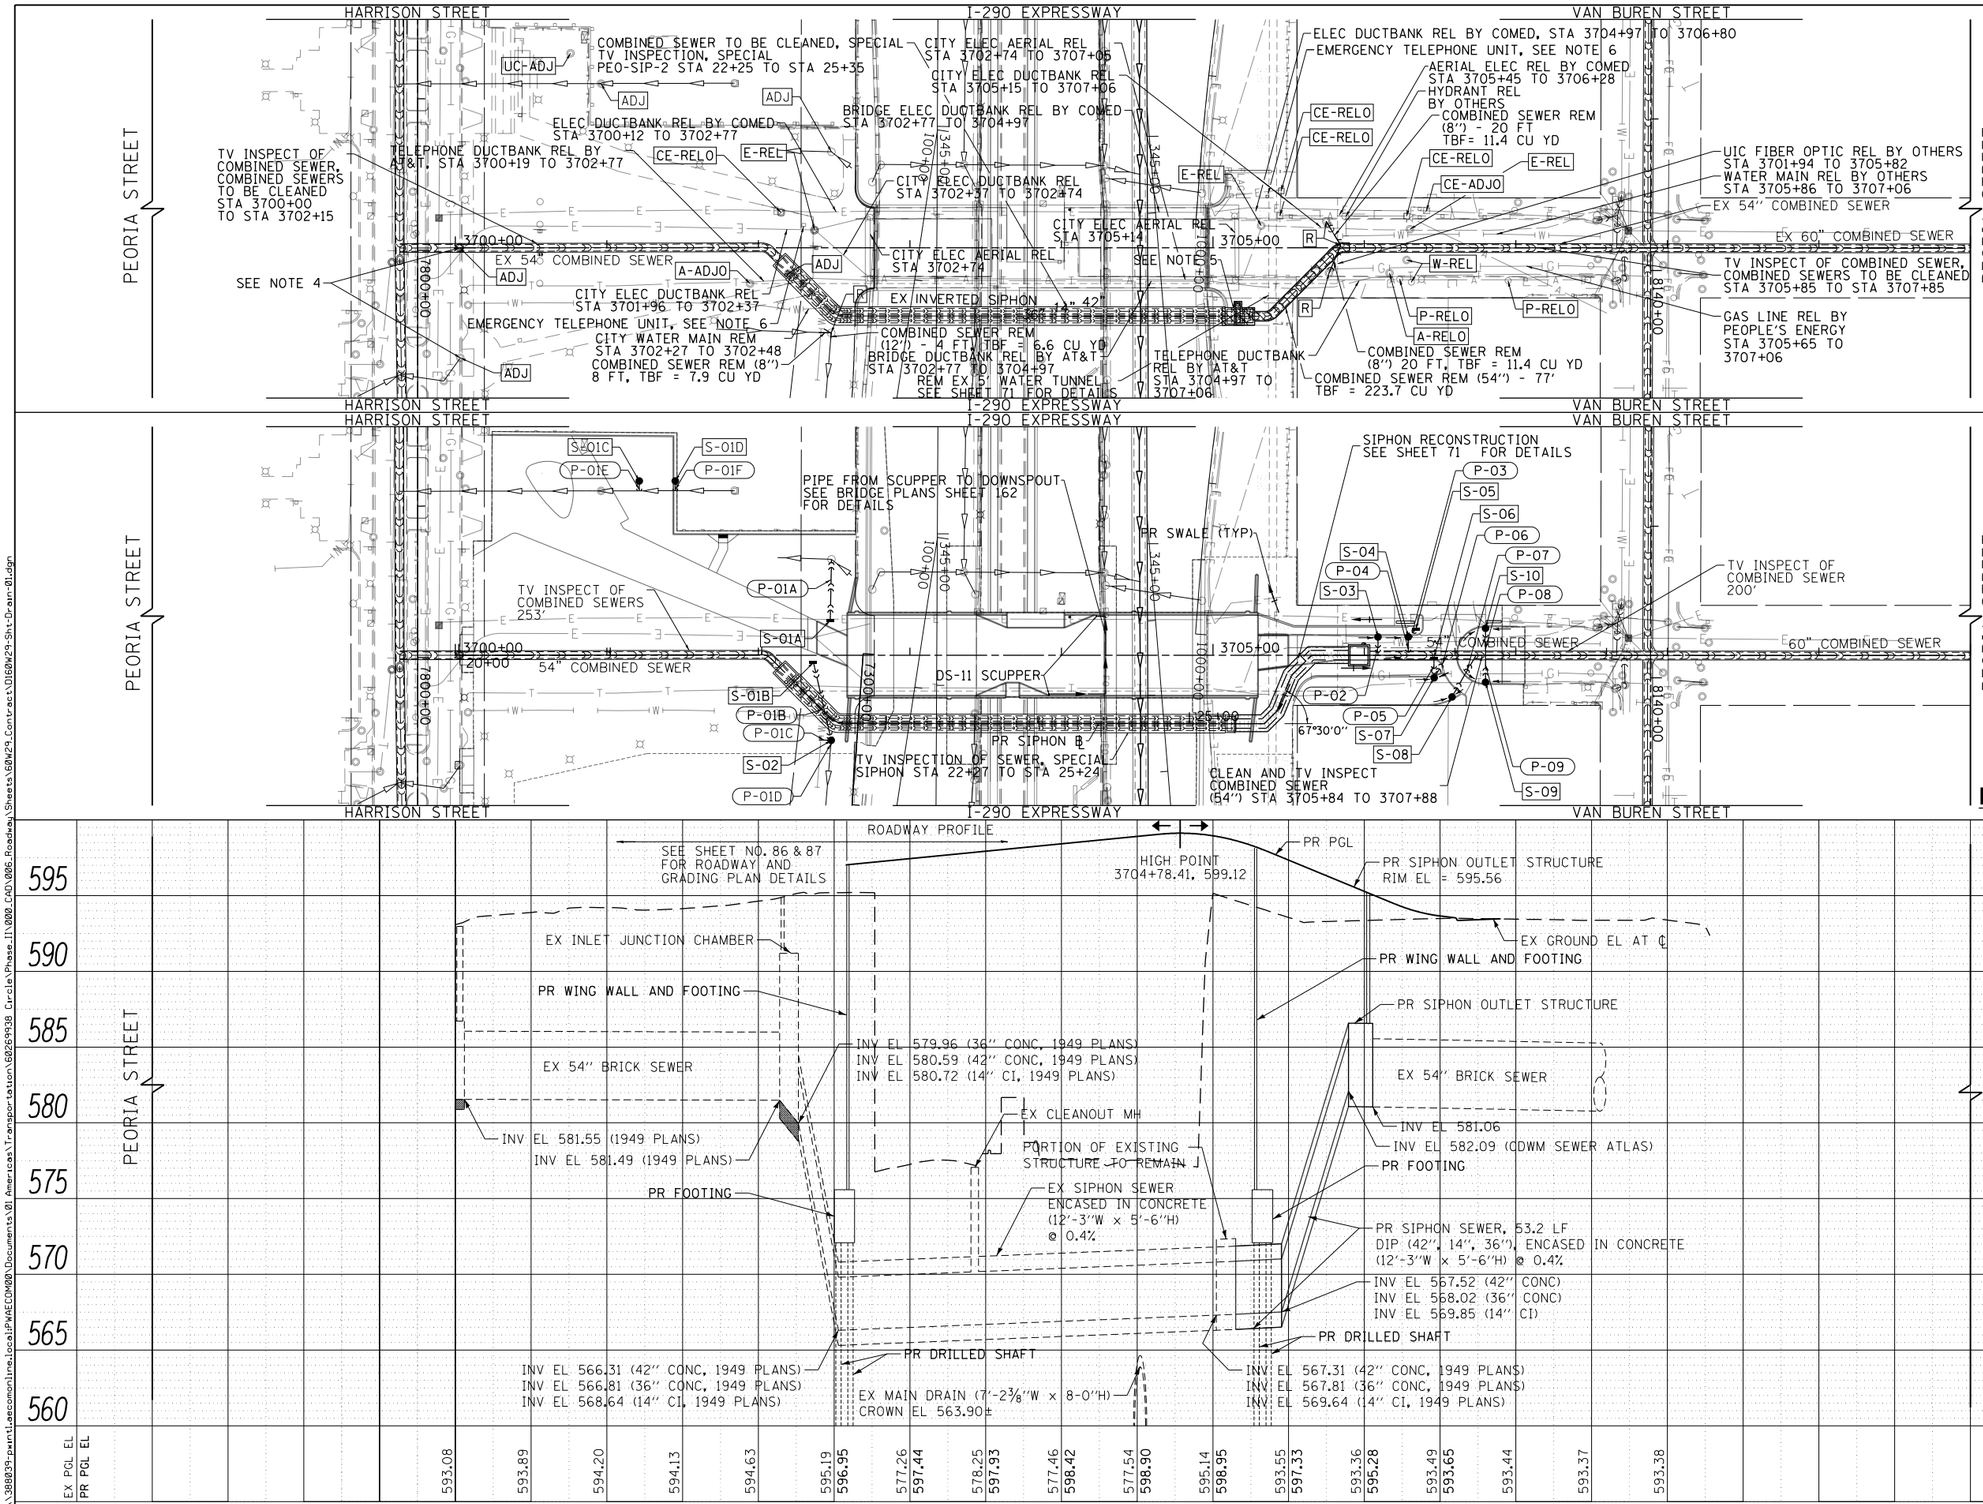

ADJUSTMENT AND REMOVAL LEGEND

A-ADJO	ATT ADJUST BY OTHERS
A-RELO	ATT RELOCATE BY OTHERS
CE-RELO	COMED RELOCATE BY OTHERS
CE-ADJO	COMED ADJUST BY OTHERS
P-RELO	PEOPLE'S ENERGY RELOCATE BY OTHERS
E-REL	CITY ELECTRIC RELOCATE
W-REL	CITY WATER RELOCATE
UC-ADJ	UNIVERSITY OF ILLINOIS AT CHICAGO ADJUST
R	REMOVAL BY CONTRACTOR
ADJ	ADJUST BY CONTRACTOR

EXISTING

NOTES:

1. SEE SHEET NO. 28 TO 29 FOR DRAINAGE STRUCTURE AND PIPE SCHEDULES.
2. SEE SHEET NO. 77 TO 80 FOR I-290 DRAINAGE AND REMOVALS.
3. SEE STRUCTURAL SHEETS FOR DS-11 SCUPPER DETAILS.
4. COST OF PAVEMENT PATCHING TO BE INCLUDED IN COST OF STRUCTURE ADJUSTMENT. SEE SHEET 86 FOR DIMENSIONS.
5. REMOVAL OF EXISTING SIPHON OUTLET STRUCTURE (TO BE PAID FOR AS REMOVAL OF EXISTING STRUCTURES)
6. FOR EMERGENCY TELEPHONE UNIT RELOCATION DETAILS SEE LIGHTING PLANS.

PROPOSED

PLAN	BY	DATE
SURVEYED		
PLOTTED		
ALIGNMENT CHECKED		
RT. OF WAY CHECKED		
CADD FILE NAME		
NOTE BOOK NO.		

PROFILE	BY	DATE
SURVEYED		
PLOTTED		
GRADES CHECKED		
B.M. NOTED		
STRUCTURE NOTATNS CHKD		
NOTE BOOK NO.		

FILE PATH = pw:\\388839-pwint.aecomonline.local:PWAECOM00\Documents\01 Americas\Transportation\60269938 Circle\Phase.II\002.CAD\006.Roadway\Sheets\60W29_Contract\D160W29-Sht-Drain-01.dgn

Tran Systems

D160W29-Sht-Drain-01.dgn	DESIGNED - JSL	REVISED -	
USER NAME = BAWtort	DRAWN - BAW	REVISED -	
PLOT SCALE = 100.0000 ' / in.	CHECKED - JWC	REVISED -	
PLOT DATE = 10/28/2013	DATE - 10/30/2013	REVISED -	

STATE OF ILLINOIS
DEPARTMENT OF TRANSPORTATION

DRAINAGE AND UTILITY PLAN AND PROFILE
PEORIA STREET

SCALE: 1"=50' | SHEET 1 OF 11 SHEETS | STA. 3700+00 TO STA. 3710+00

F.A.I. RTE.	SECTION	COUNTY	TOTAL SHEETS	SHEET NO.
90/94/290	2013-011R	COOK	356	70
		CONTRACT NO. 60W29		
		ILLINOIS FED. AID PROJECT		