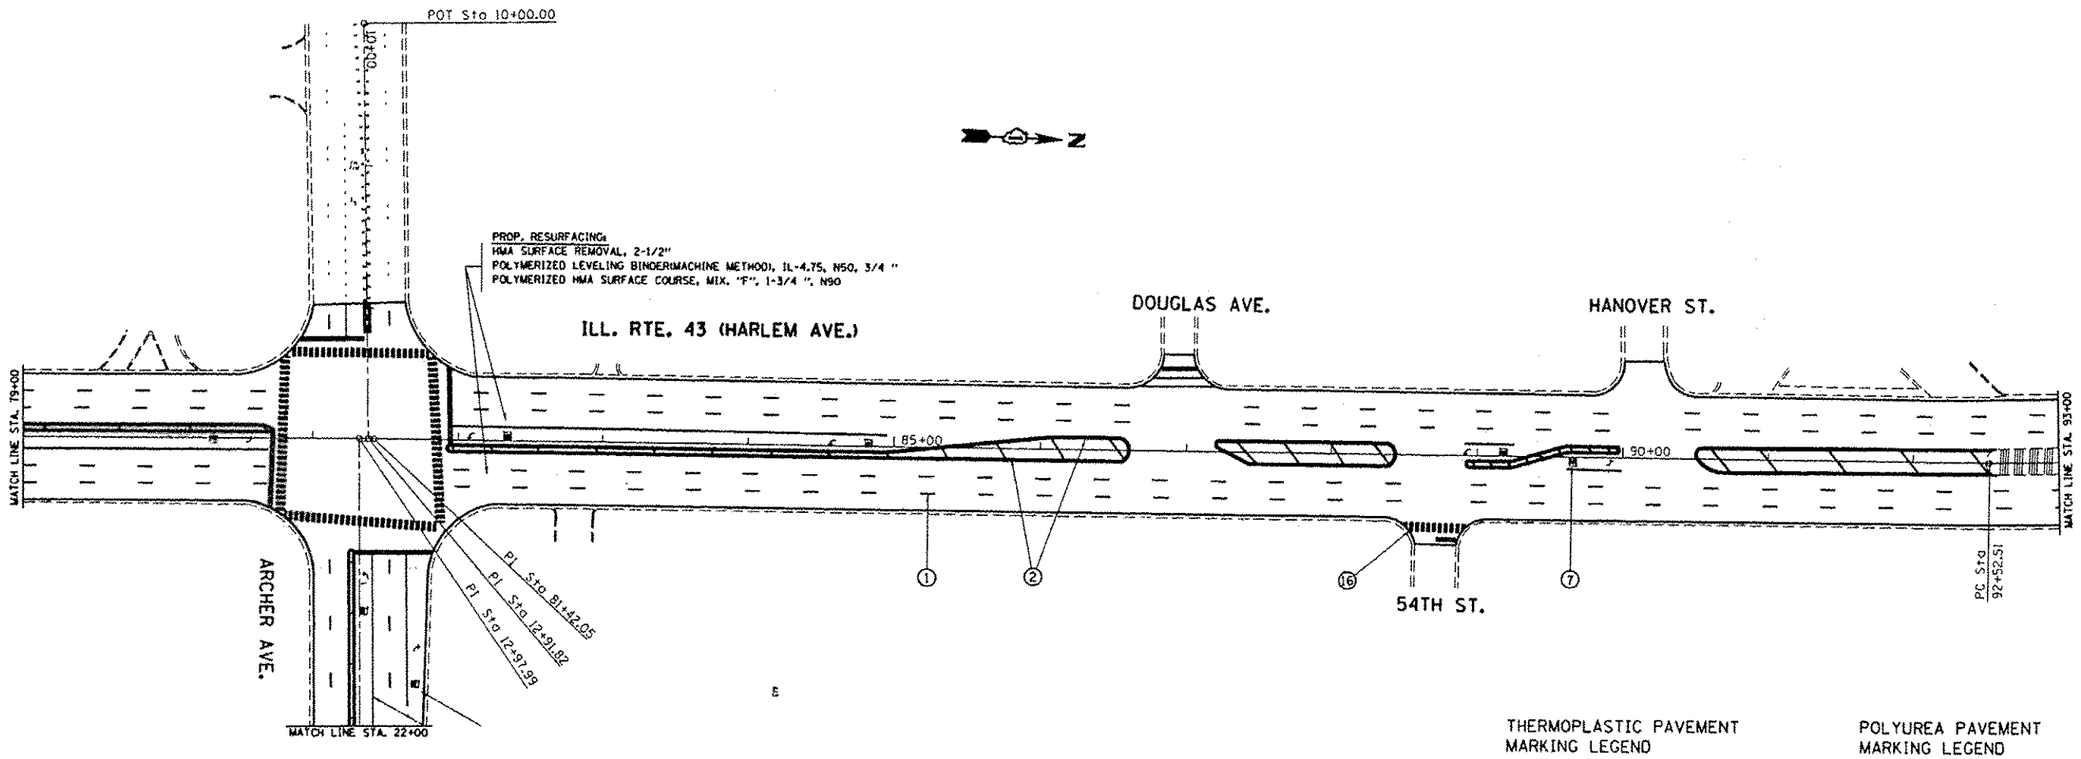

THERMOPLASTIC PAVEMENT MARKING LEGEND

1. 4" WHITE SKIP DASH LINE
2. 4" DOUBLE YELLOW
3. 24" WHITE STOP BAR
4. 24" WHITE 8' CROSSWALK
5. 12" YELLOW DIAGONAL
6. 6" YELLOW TURN LANE LINE
7. LETTERS AND SYMBOLS WHITE
8. 4" YELLOW MEDIAN EDGE LINE
9. 12" WHITE CHEVRON
10. 8" WHITE PAINTED ISLAND WITH 45 12" DIAGONALS
11. 4" WHITE DOTTED DASH
12. 6" WHITE DOTTED DASH

POLYUREA PAVEMENT MARKING LEGEND

13. 4" WHITE SKIP DASH LINE
14. 4" DOUBLE YELLOW
15. 24" WHITE STOP BAR
16. 24" WHITE 6' CROSSWALK

FILE NAME = c:\pw_work\pwdot\hamptoncd\d0345011\D1\4513-sht-plan.dgn	USER NAME = hamptoncd	DESIGNED -	REVISED -
		DRAWN -	REVISED -
	PLOT SCALE = 100.0000 ' / in.	CHECKED -	REVISED -
Default	PLOT DATE = 11/22/2013	DATE -	REVISED -

STATE OF ILLINOIS
DEPARTMENT OF TRANSPORTATION

ROADWAY AND PAVEMENT MARKING PLAN
IL. RTE. 43 (HARLEM AVE.) / I 55 TO 63RD ST.

SCALE: | SHEET OF SHEETS | STA. TO STA.

F.A. RTE.	SECTION	COUNTY	TOTAL SHEETS	SHEET NO.
	(3130)1A&B) & 2324.3) RS-3	COOK	42	14
	D-91-345-13 CONTRACT NO. 60W61			
	ILLINOIS FED. AID PROJECT			