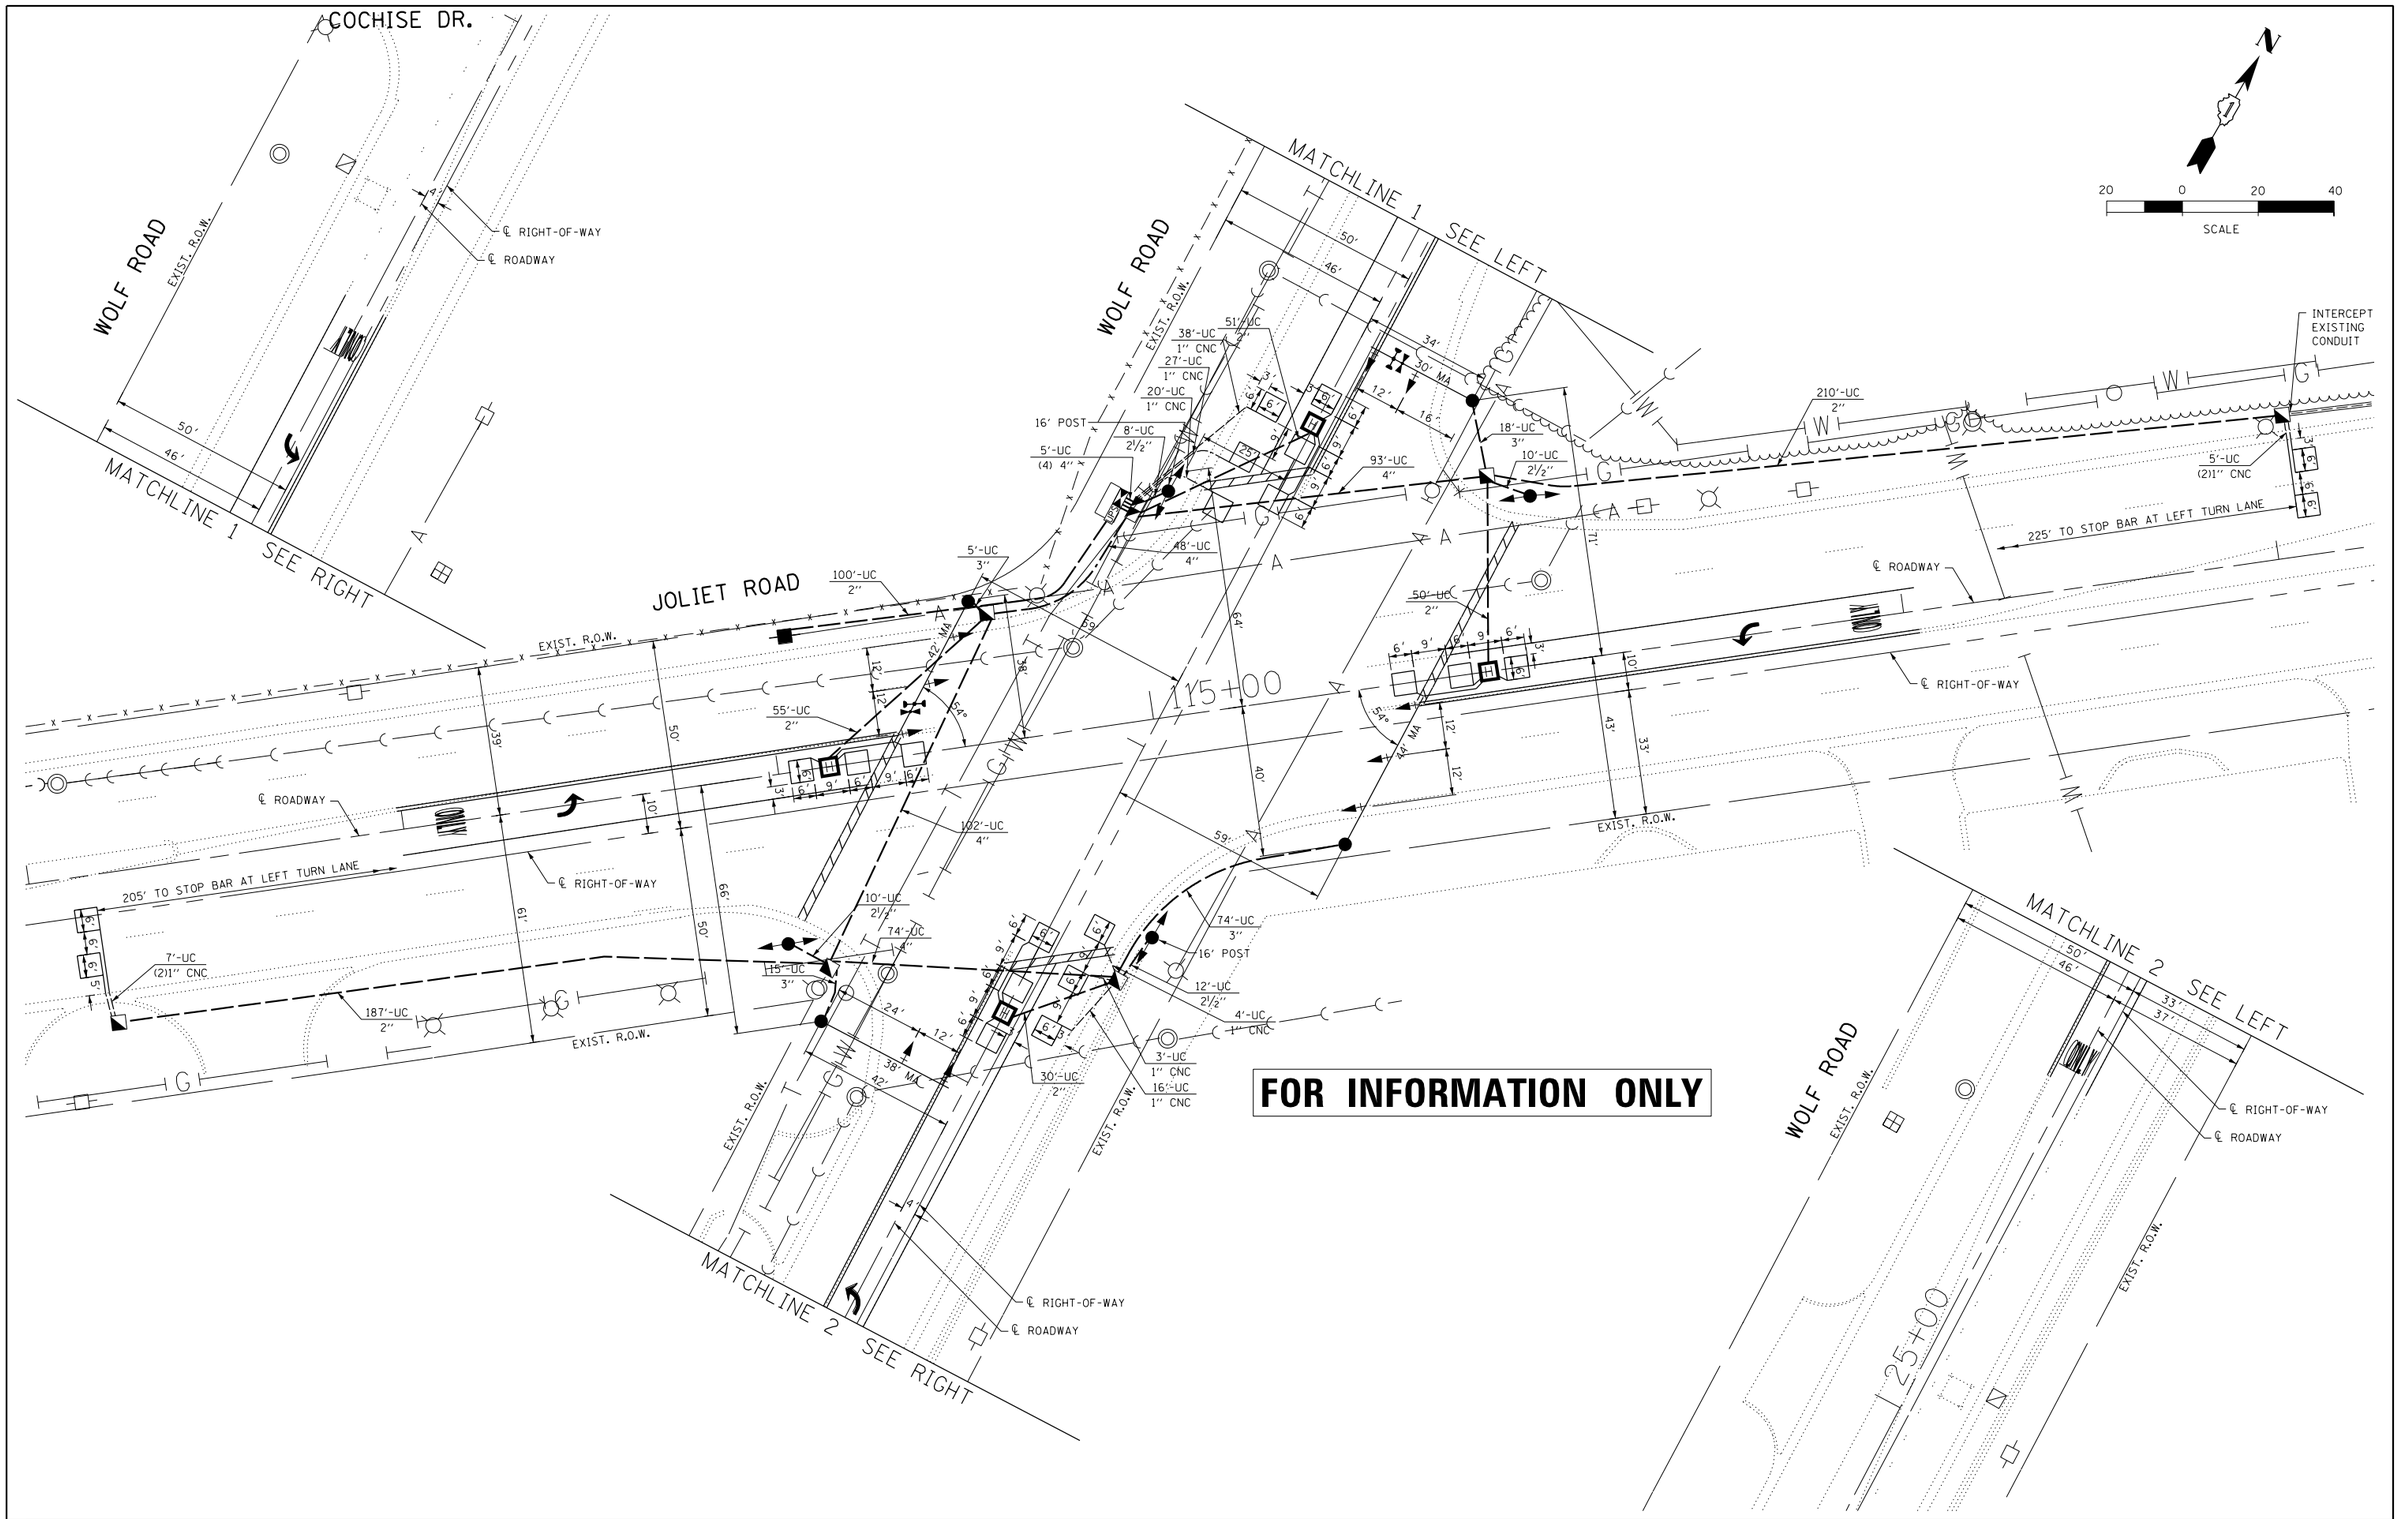

FOR INFORMATION ONLY

FILE NAME = $FILE$	USER NAME = $USER$	DESIGNED - JAM	REVISED -
		DRAWN - JAM	REVISED -
$MODELNAME$	PLOT SCALE = $SCALE$	CHECKED - LMM	REVISED -
	PLOT DATE = $DATE$	DATE - 10-10-13	REVISED -

STATE OF ILLINOIS
DEPARTMENT OF TRANSPORTATION

TRAFFIC SIGNAL MODERNIZATION PLAN WITH EXISTING UTILITIES FOR REFERENCE ONLY
JOLIET ROAD AT WOLF ROAD

SCALE: 1" = 20' | SHEET OF SHEETS | STA. | TO STA.

F.A.U. RTE.	SECTION	COUNTY	TOTAL SHEETS	SHEET NO.
3562	2013-060TS	COOK	26	17
		CONTRACT NO. 60X32		
		ILLINOIS	FED. AID PROJECT	