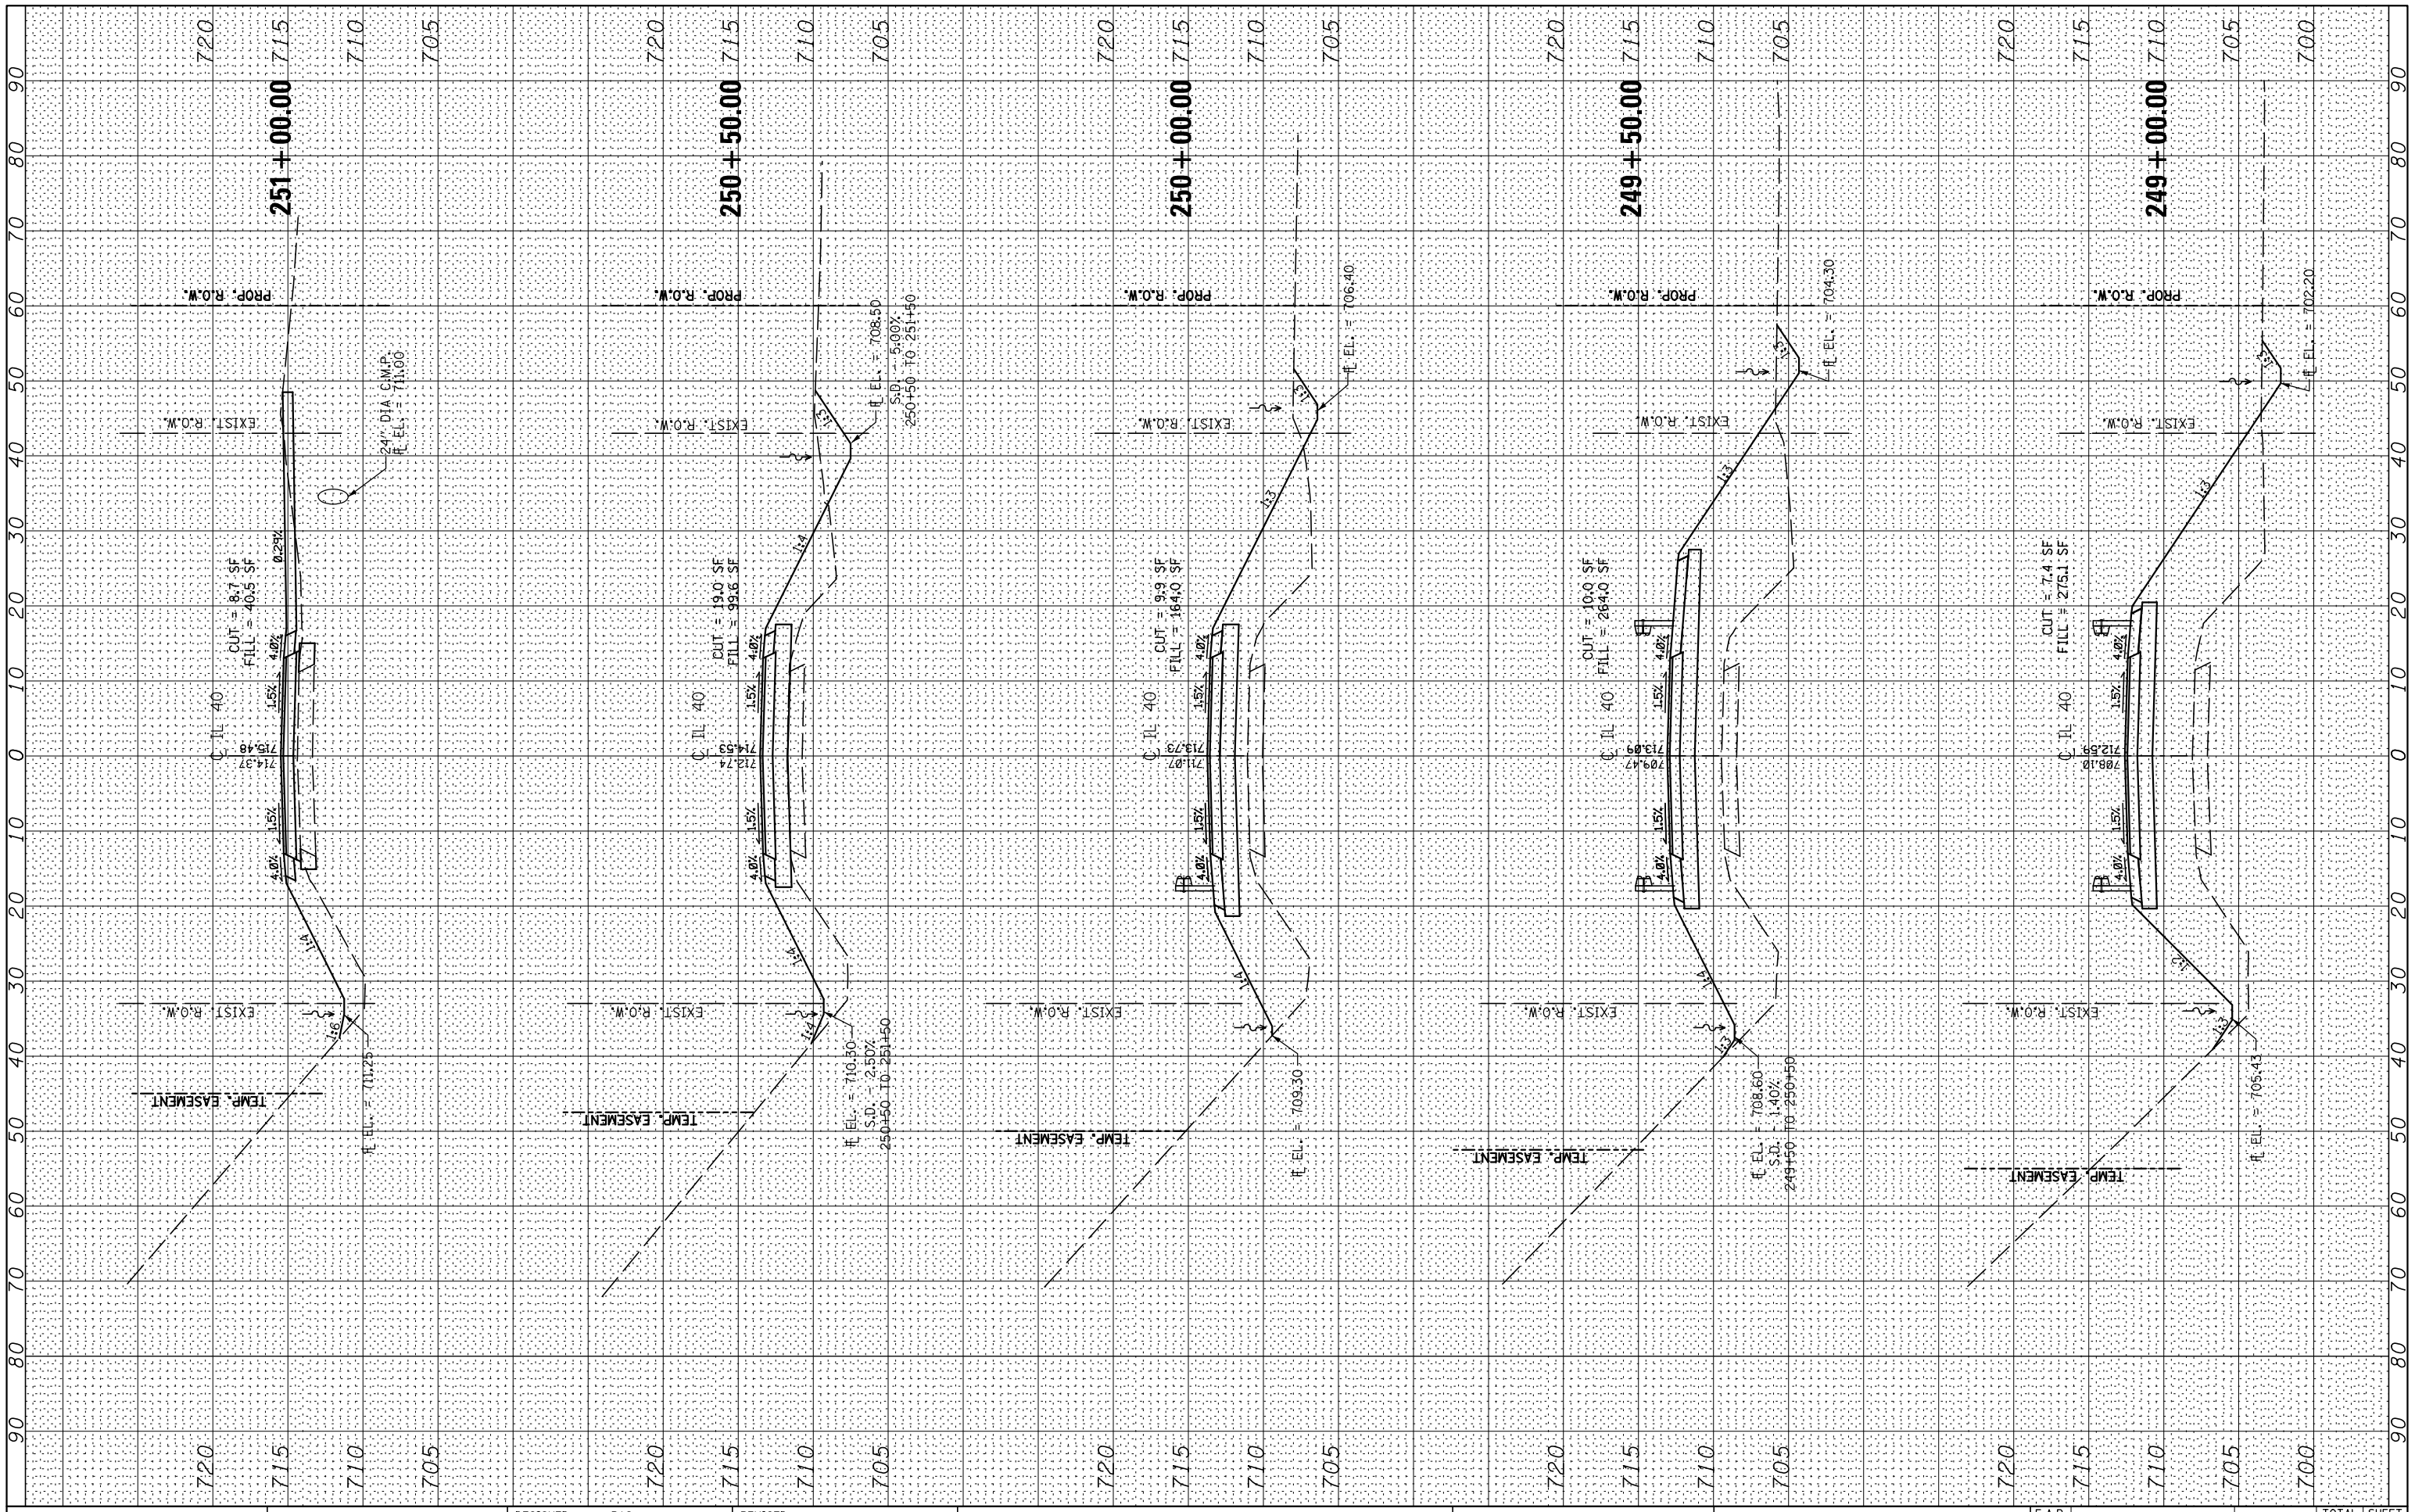

FINAL SURVEY	BY	DATE
SURVEYED		
PLOTTED		
TEMPLATE		
AREAS		
AREAS CHECKED		
NOTE BOOK NO.		

ORIGINAL SURVEY	BY	DATE
SURVEYED		
PLOTTED		
TEMPLATE		
AREAS		
AREAS CHECKED		
NOTE BOOK NO.		

FILE NAME = $FILEL$	USER NAME = $USER$	DESIGNED - RAC	REVISED -
		DRAWN - LCR	REVISED -
	PLOT SCALE = $SCALE$	CHECKED - DAZ	REVISED -
XS_SHEET VERTICAL	PLOT DATE = $DATE$	DATE - 10-11-13	REVISED -

STATE OF ILLINOIS
DEPARTMENT OF TRANSPORTATION

ZROKA engineering
Zroka Engineering, P.C.
4216 North Hermitage
Chicago, IL 60613

SCALE: SHEET 5 OF 6 SHEETS

CROSS SECTIONS
IL 40

STA. TO STA.

F.A.P RTE.	SECTION	COUNTY	TOTAL SHEETS	SHEET NO.
646	5BR-3	CARROLL	84	83
		CONTRACT NO. 64D84		
		ILLINOIS FED. AID PROJECT		