ROUTE NO.	SECTION	COUNTY	TOTAL SHEETS	SHEET NO.
F.A.I. 403	195-1 HB-3	WHITESIDE	265	137
FED. ROAD PROJ. NO.		ILLINOIS	FED. AID PROJECT	

SHEET NO. 5
16 SHEETS

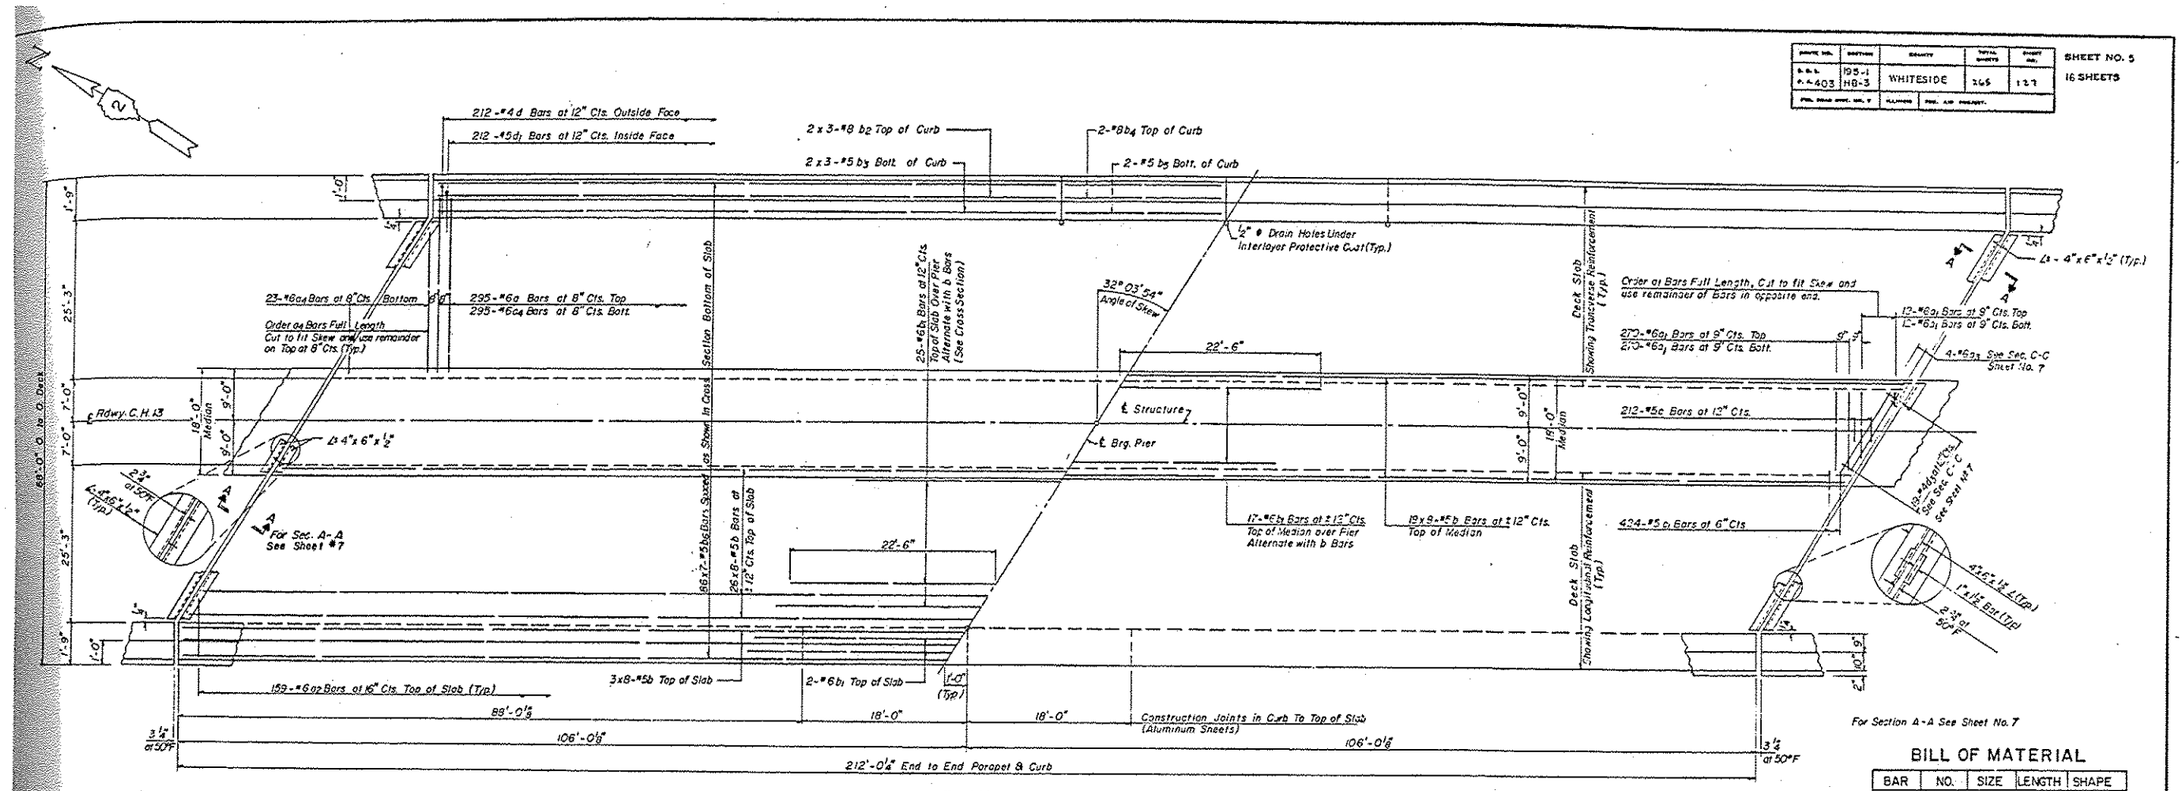

PLAN

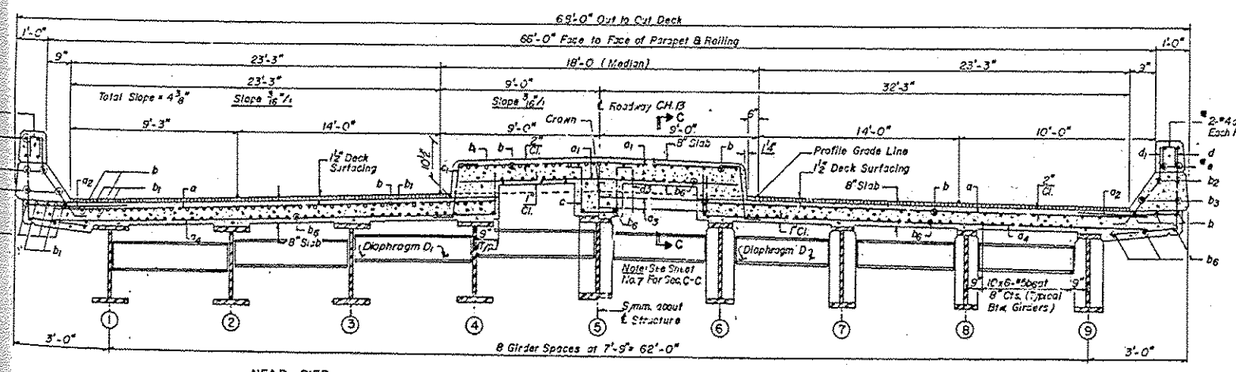

CROSS SECTION

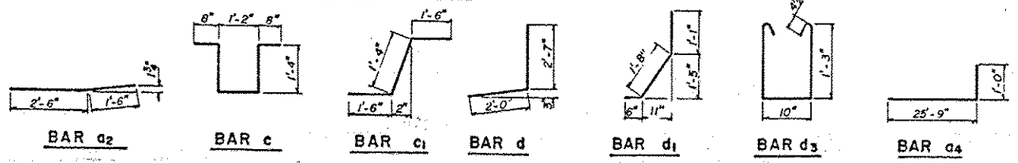

NOTE:

Bars Indicated Thus 86 x 7-#5 Etc. Indicates 86 lines of Bars With 7 Lengths per Line.
Min. Bar Laps = 24 Dia.

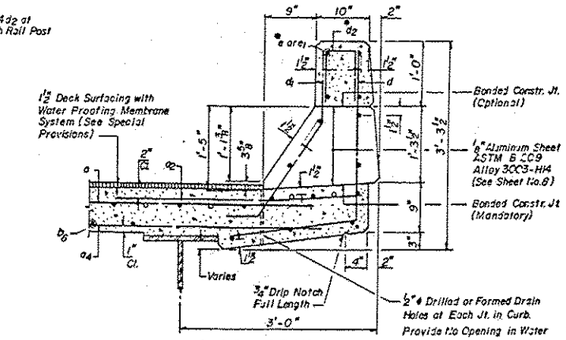

CURB SECTION

Cost of Aluminum Sheets Shall be Incidental to Class X Concrete

BILL OF MATERIAL

BAR	NO.	SIZE	LENGTH	SHAPE
a	590	#6	26'-0"	
a1	564	#6	16'-6"	
a2	318	#6	4'-0"	
a3	8	#6	16'-3"	
a4	682	#6	26'-9"	
b	608	#5	27'-9"	
b1	44	#6	45'-0"	
b2	24	#8	29'-0"	
b3	24	#5	29'-0"	
b4	8	#8	17'-6"	
b5	8	#5	17'-6"	
b6	602	#5	31'-6"	
c	212	#5	5'-2"	
c1	848	#5	4'-4"	
d	424	#4	4'-7"	
d1	424	#5	3'-3"	
d3	38	#4	3'-9"	
* Reinforcement Bars			Lbs.	117,760
Class X Concrete			Cu Yds.	497.7
Bit. Conc. Surface Course, Class I			Tons	92.3

* Parapet Reinforcement and Class X Concrete are Billed on Sheet No. 8

ILLINOIS DEPARTMENT OF TRANSPORTATION

SUPERSTRUCTURE

FA 403 SECTION 195-1HB-3

CH ROUTE 13 OVER FA 403

WHITESIDE COUNTY

STATION 1198 + 69.26

DESIGNED	R.A.K.
CHECKED	K.M.C.
DRAWN	G. GRATZ
CHECKED	

FILE NAME = Q:\BR\Doss\whiteside\64J89 Cleaning & Painting SN 098-0857 & SN 099-0843\C400\D202-DRAWbldgn	USER NAME = dossdd	DESIGNED -	REVISED -
		DRAWN -	REVISED -
	PLOT SCALE = 100.0000 ' / in.	CHECKED -	REVISED -
Default	PLOT DATE = Fri Nov 08 08:09:41 2013	DATE -	REVISED -

STATE OF ILLINOIS
DEPARTMENT OF TRANSPORTATION

EXISTING PLANS

SCALE: | SHEET OF SHEETS | STA. | TO STA.

F.A.I. RTE.	SECTION	COUNTY	TOTAL SHEETS	SHEET NO.
88	D2 BRIDGE PAINTING 2014-2	WHITESIDE	9	9C.
		CONTRACT NO. 64J89		
	ILLINOIS FED. AID PROJECT			