PLAN	BY	DATE
SURVEYED	CHAMLIN & ASSOCIATES	01/09
PLOTTED	LAG	03/09
DRAWN CHECKED	LAG/JKC	03/09
ALIGNMENT CHECKED	JKC	03/09
RT. OF WAY CHECKED		03/09
CADD FILE NAME	D366905-TOPOGRDN	05/09
NOTE BOOK		
NO.		

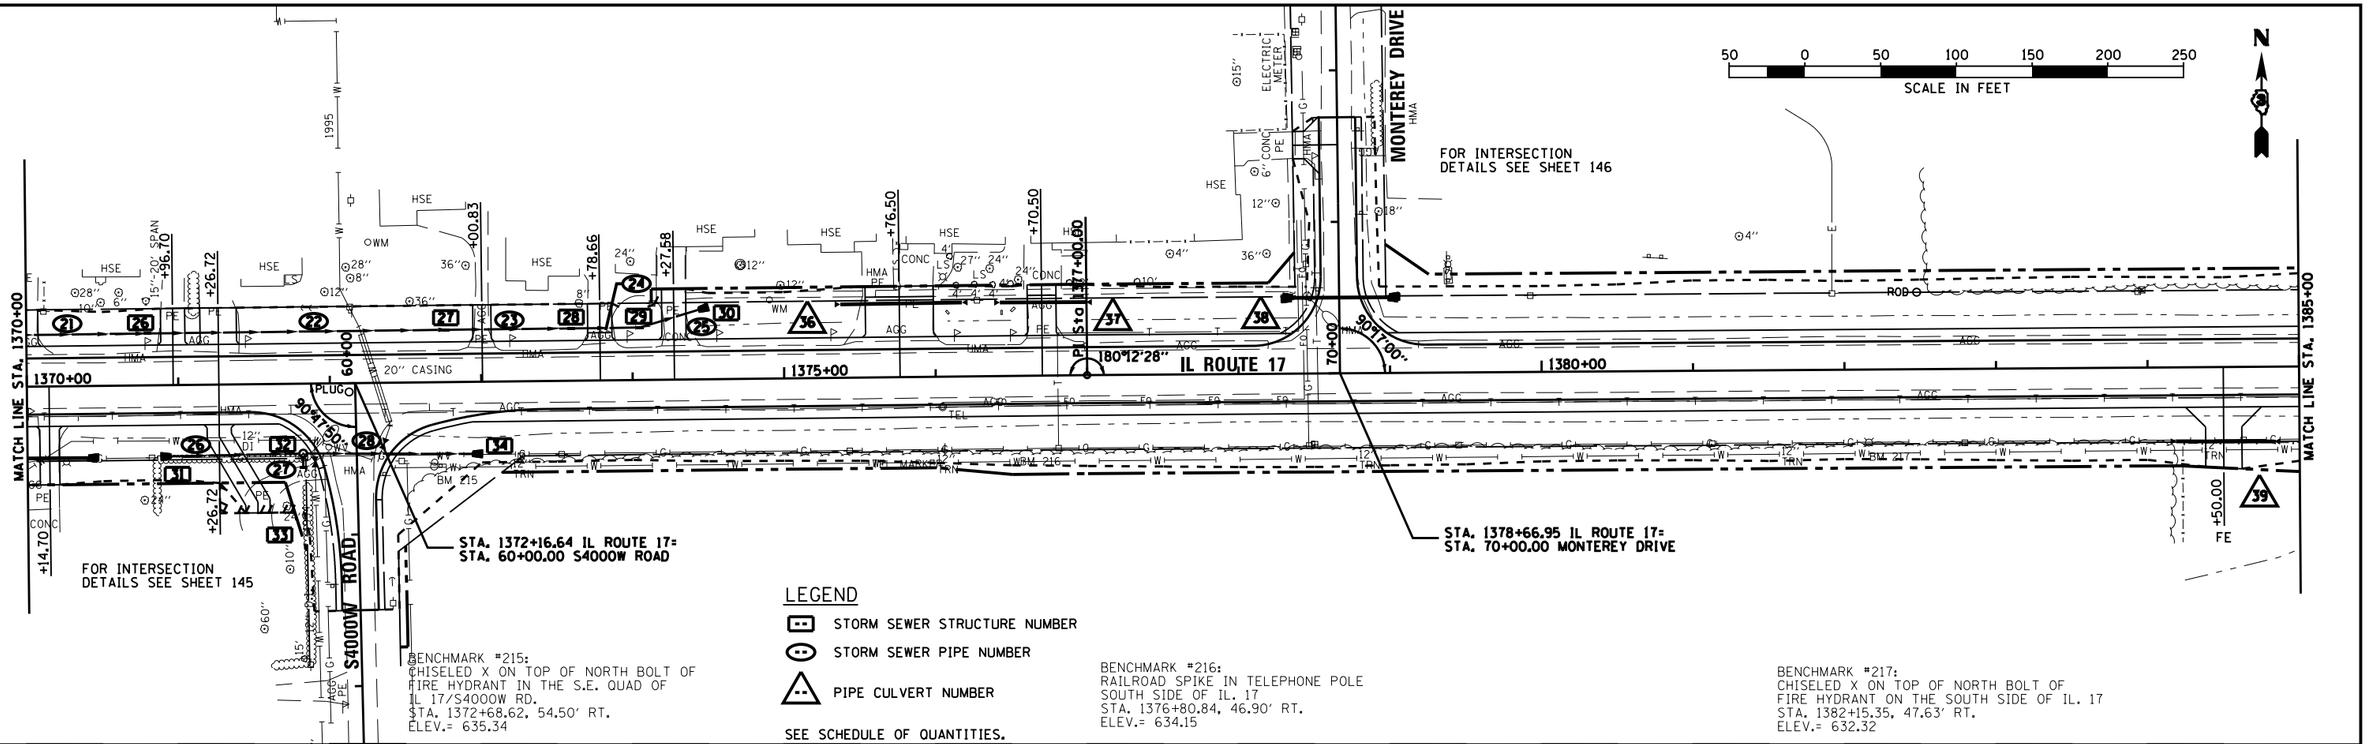

LEGEND

- STORM SEWER STRUCTURE NUMBER
- STORM SEWER PIPE NUMBER
- PIPE CULVERT NUMBER

SEE SCHEDULE OF QUANTITIES.

BENCHMARK #215:
CHISELED X ON TOP OF NORTH BOLT OF FIRE HYDRANT IN THE S.E. QUAD OF IL 17/S4000W RD.
STA. 1372+68.62, 54.50' RT.
ELEV.= 635.34

BENCHMARK #216:
RAILROAD SPIKE IN TELEPHONE POLE SOUTH SIDE OF IL. 17
STA. 1376+80.84, 46.90' RT.
ELEV.= 634.15

BENCHMARK #217:
CHISELED X ON TOP OF NORTH BOLT OF FIRE HYDRANT ON THE SOUTH SIDE OF IL. 17
STA. 1382+15.35, 47.63' RT.
ELEV.= 632.32

PROFILE	BY	DATE
SURVEYED	CHAMLIN & ASSOCIATES	01/09
PLOTTED	LAG	03/09
DRAWN CHECKED	JKC	03/09
BM& NOTED	JMT	03/09
STRUCTURE NOTATNS CHKD	NV	03/09
NOTE BOOK		
NO.		

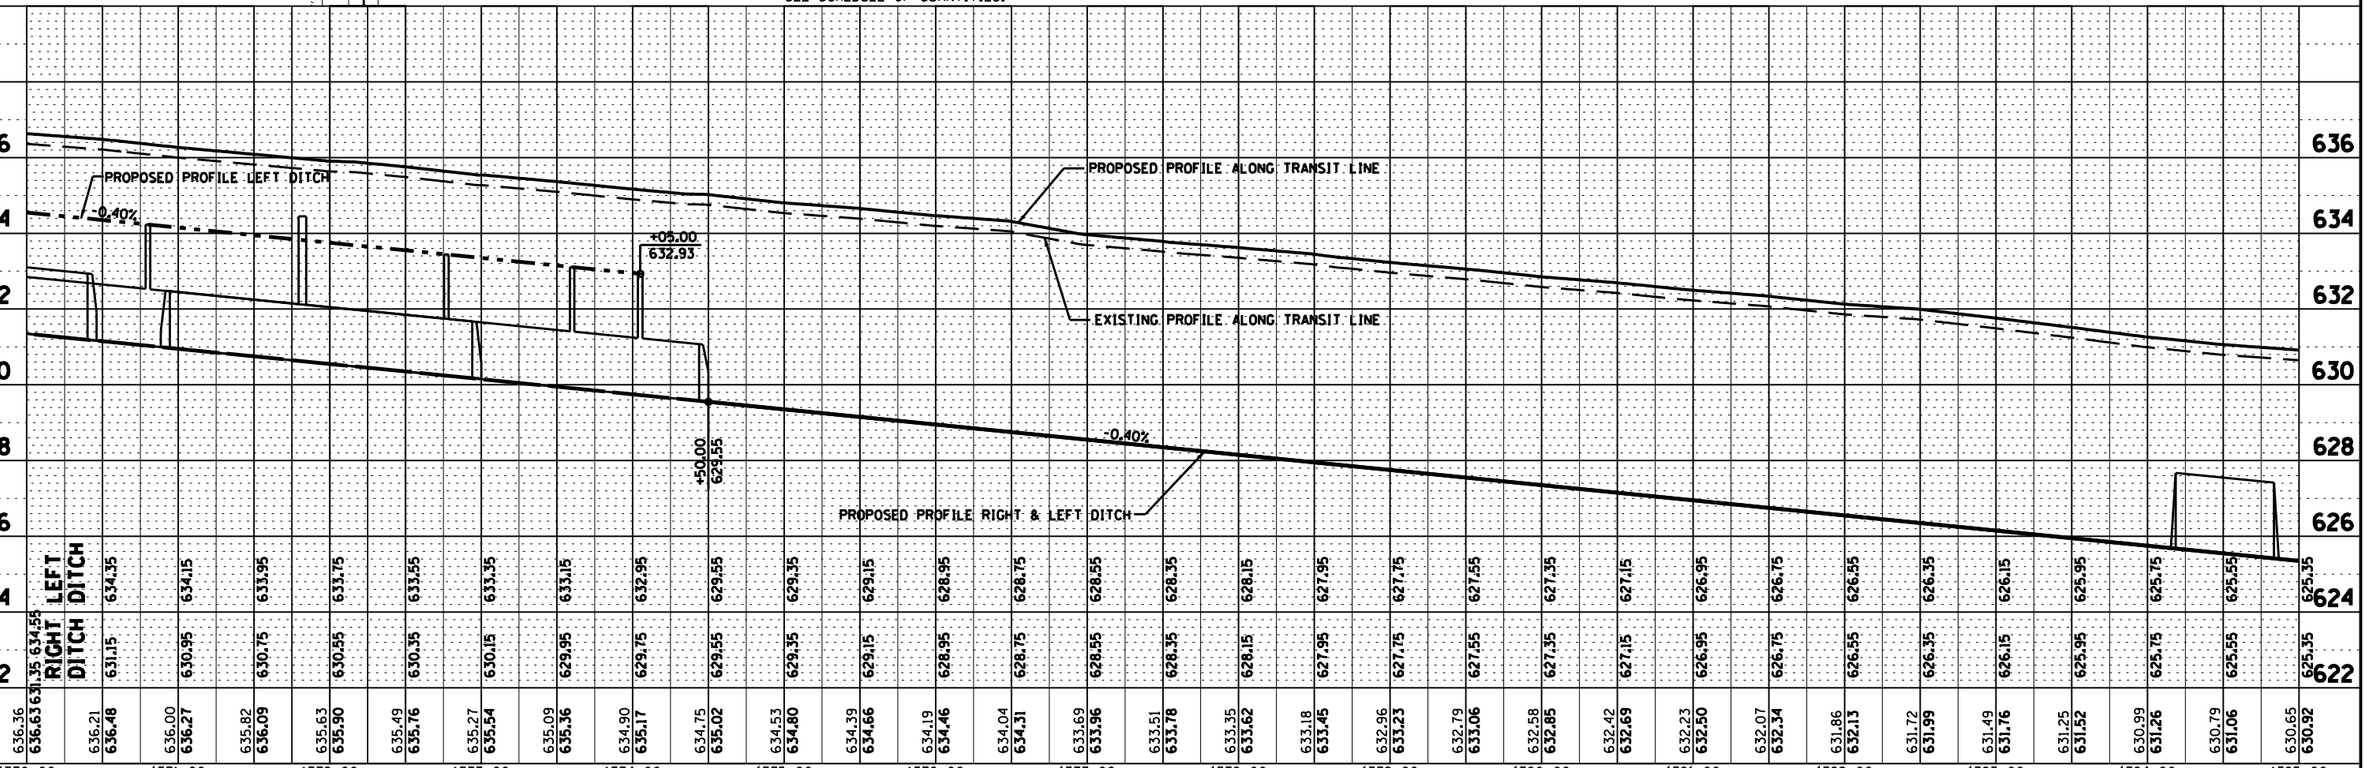

	1370+00	1371+00	1372+00	1373+00	1374+00	1375+00	1376+00	1377+00	1378+00	1379+00	1380+00	1381+00	1382+00	1383+00	1384+00	1385+00
LEFT DITCH	634.55	634.35	634.15	633.95	633.75	633.55	633.35	633.15	632.95	629.55	629.35	629.15	628.95	628.75	628.55	628.35
RIGHT DITCH	631.35	631.15	630.95	630.75	630.55	630.35	630.15	629.95	629.75	629.55	629.35	629.15	628.95	628.75	628.55	628.35
	636.63	636.48	636.27	636.09	635.90	635.76	635.54	635.36	635.17	635.02	634.80	634.66	634.46	634.31	633.96	633.78
	636.36	636.21	636.00	635.82	635.63	635.49	635.27	635.09	634.90	634.75	634.53	634.39	634.19	634.04	633.69	633.51

	1385+00	1384+00	1383+00	1382+00	1381+00	1380+00	1379+00	1378+00	1377+00	1376+00	1375+00	1374+00	1373+00	1372+00	1371+00	1370+00
LEFT DITCH	625.35	625.55	625.75	625.95	626.15	626.35	626.55	626.75	626.95	627.15	627.35	627.55	627.75	627.95	628.15	628.35
RIGHT DITCH	625.35	625.55	625.75	625.95	626.15	626.35	626.55	626.75	626.95	627.15	627.35	627.55	627.75	627.95	628.15	628.35
	630.65	630.79	630.99	631.25	631.49	631.72	631.86	632.07	632.23	632.42	632.58	632.79	632.96	633.18	633.35	633.51
	630.92	631.06	631.26	631.52	631.76	631.99	632.13	632.34	632.50	632.69	632.85	633.06	633.23	633.45	633.62	633.78

FILE NAME = D366905-SHT-PLNPRF-1370-1385.DGN	USER NAME = --	DESIGNED - JKC	REVISED -
		DRAWN - LAG/NV	REVISED -
	PLOT SCALE = 1'=50'	CHECKED - JKC	REVISED -
	PLOT DATE = 07/13	DATE - 07/13	REVISED -

STATE OF ILLINOIS
DEPARTMENT OF TRANSPORTATION

PLAN & PROFILE – IL ROUTE 17

SCALE: 1"=50' | SHEET OF SHEETS | STA. 1370+00 | TO STA. 1385+00

F.A.P. RTE.	SECTION	COUNTY	TOTAL SHEETS	SHEET NO.
41	(I)W&RS-1	KANKAKEE	450	71
		CONTRACT NO. 66905		
	ILLINOIS FED. AID PROJECT			