PLAN	BY	DATE
SURVEYED	CHAMLIN & ASSOCIATES	01/09
PLOTTED	LAC	03/09
ALIGNMENT CHECKED	LAC	03/09
RT. OF WAY CHECKED	JKC	03/09
CADD FILE NAME	D366905-TOPOUSGN	
NOTE BOOK		
NO.		

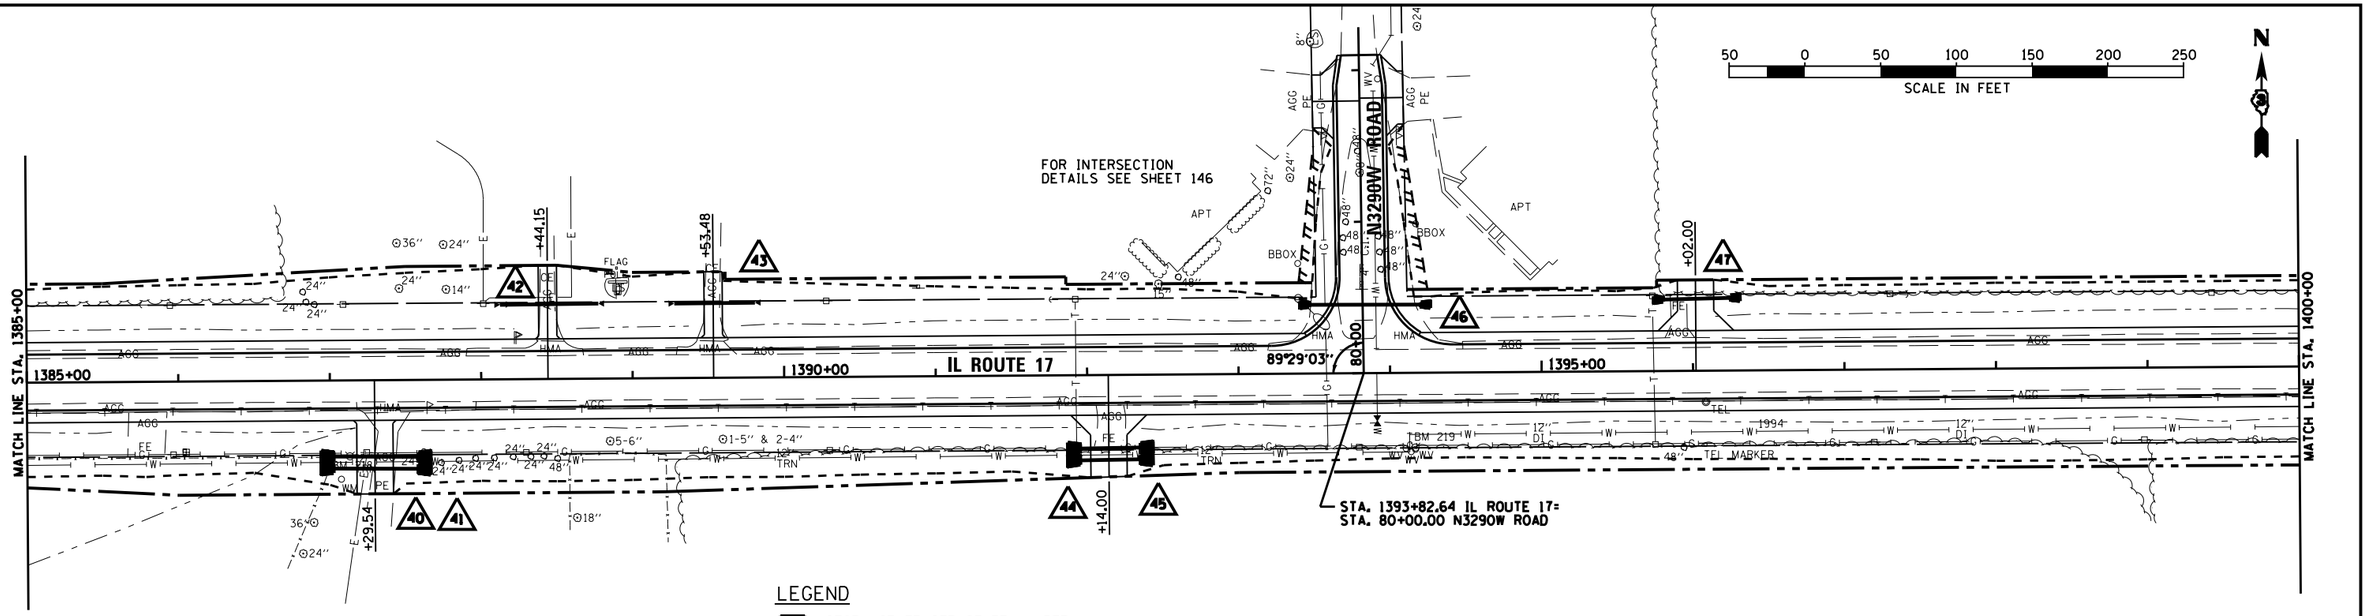

LEGEND

- STORM SEWER STRUCTURE NUMBER
- STORM SEWER PIPE NUMBER
- PIPE CULVERT NUMBER

SEE SCHEDULE OF QUANTITIES.

BENCHMARK #218:
CHISELED X ON TOP OF NORTH BOLT OF FIRE HYDRANT
ON THE SOUTH SIDE OF IL. 17 NEAR HOUSE #3718
STA. 1387+12.81, 49.42' RT.
ELEV.= 631.97

BENCHMARK #219:
CHISELED X ON TOP OF NORTH BOLT OF FIRE HYDRANT
SOUTH SIDE OF IL. 17 OPPOSITE OF N3290W (LYNN COURT)
STA. 1394+16.23, 48.84' RT.
ELEV.= 627.08

PROFILE	BY	DATE
SURVEYED	CHAMLIN & ASSOCIATES	01/09
PLOTTED	LAC	03/09
ALIGNMENT CHECKED	JKC	03/09
BAR. NOTED	JMT	03/09
STRUCTURE NO(TATN)S CHKD	NV	03/09
NOTE BOOK		
NO.		

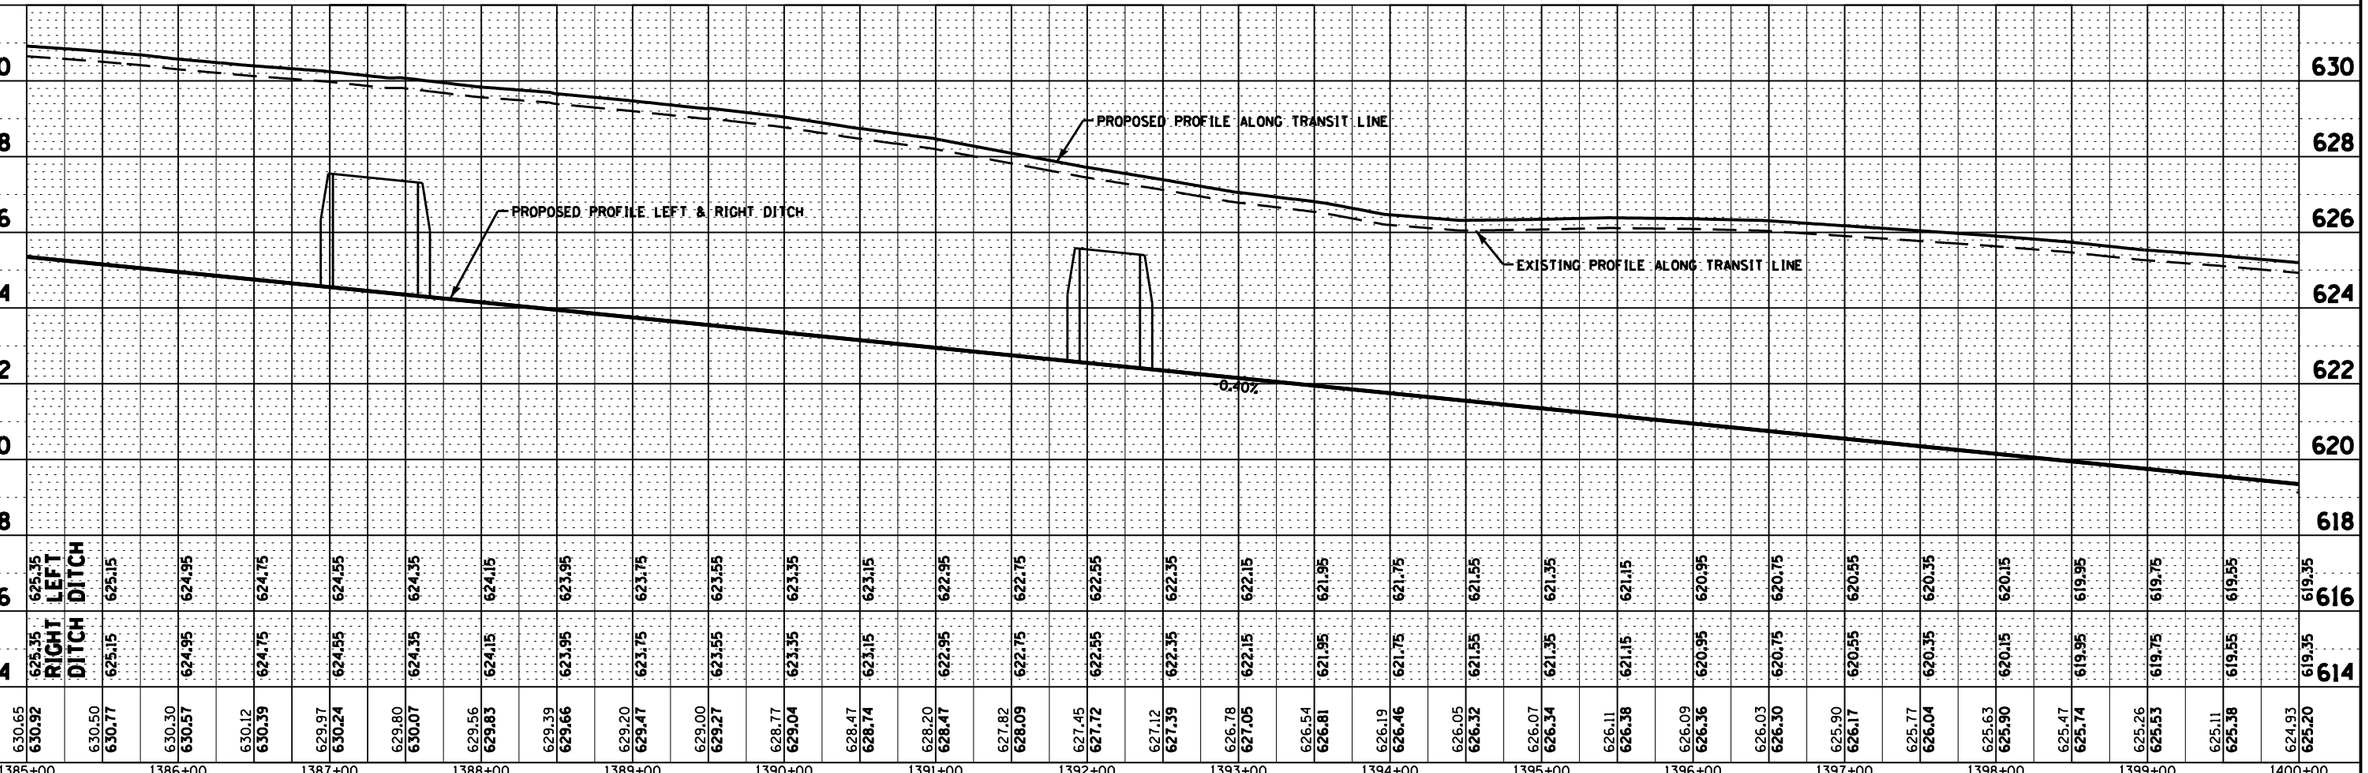

FILE NAME =	USER NAME = --	DESIGNED - JKC	REVISED -
D366905-SHT-PLNPRF-1385-1400.DGN		DRAWN - LAG/NV	REVISED -
	PLOT SCALE = 1'=50'	CHECKED - JKC	REVISED -
	PLOT DATE = 07/13	DATE - 07/13	REVISED -

STATE OF ILLINOIS
DEPARTMENT OF TRANSPORTATION

PLAN & PROFILE – IL ROUTE 17

SCALE: 1"=50' | SHEET OF SHEETS | STA. 1385+00 | TO STA. 1400+00

F.A.P. RTE.	SECTION	COUNTY	TOTAL SHEETS	SHEET NO.
41	(II)W&RS-1	KANKAKEE	450	72
		CONTRACT NO. 66905		
	ILLINOIS FED. AID PROJECT			