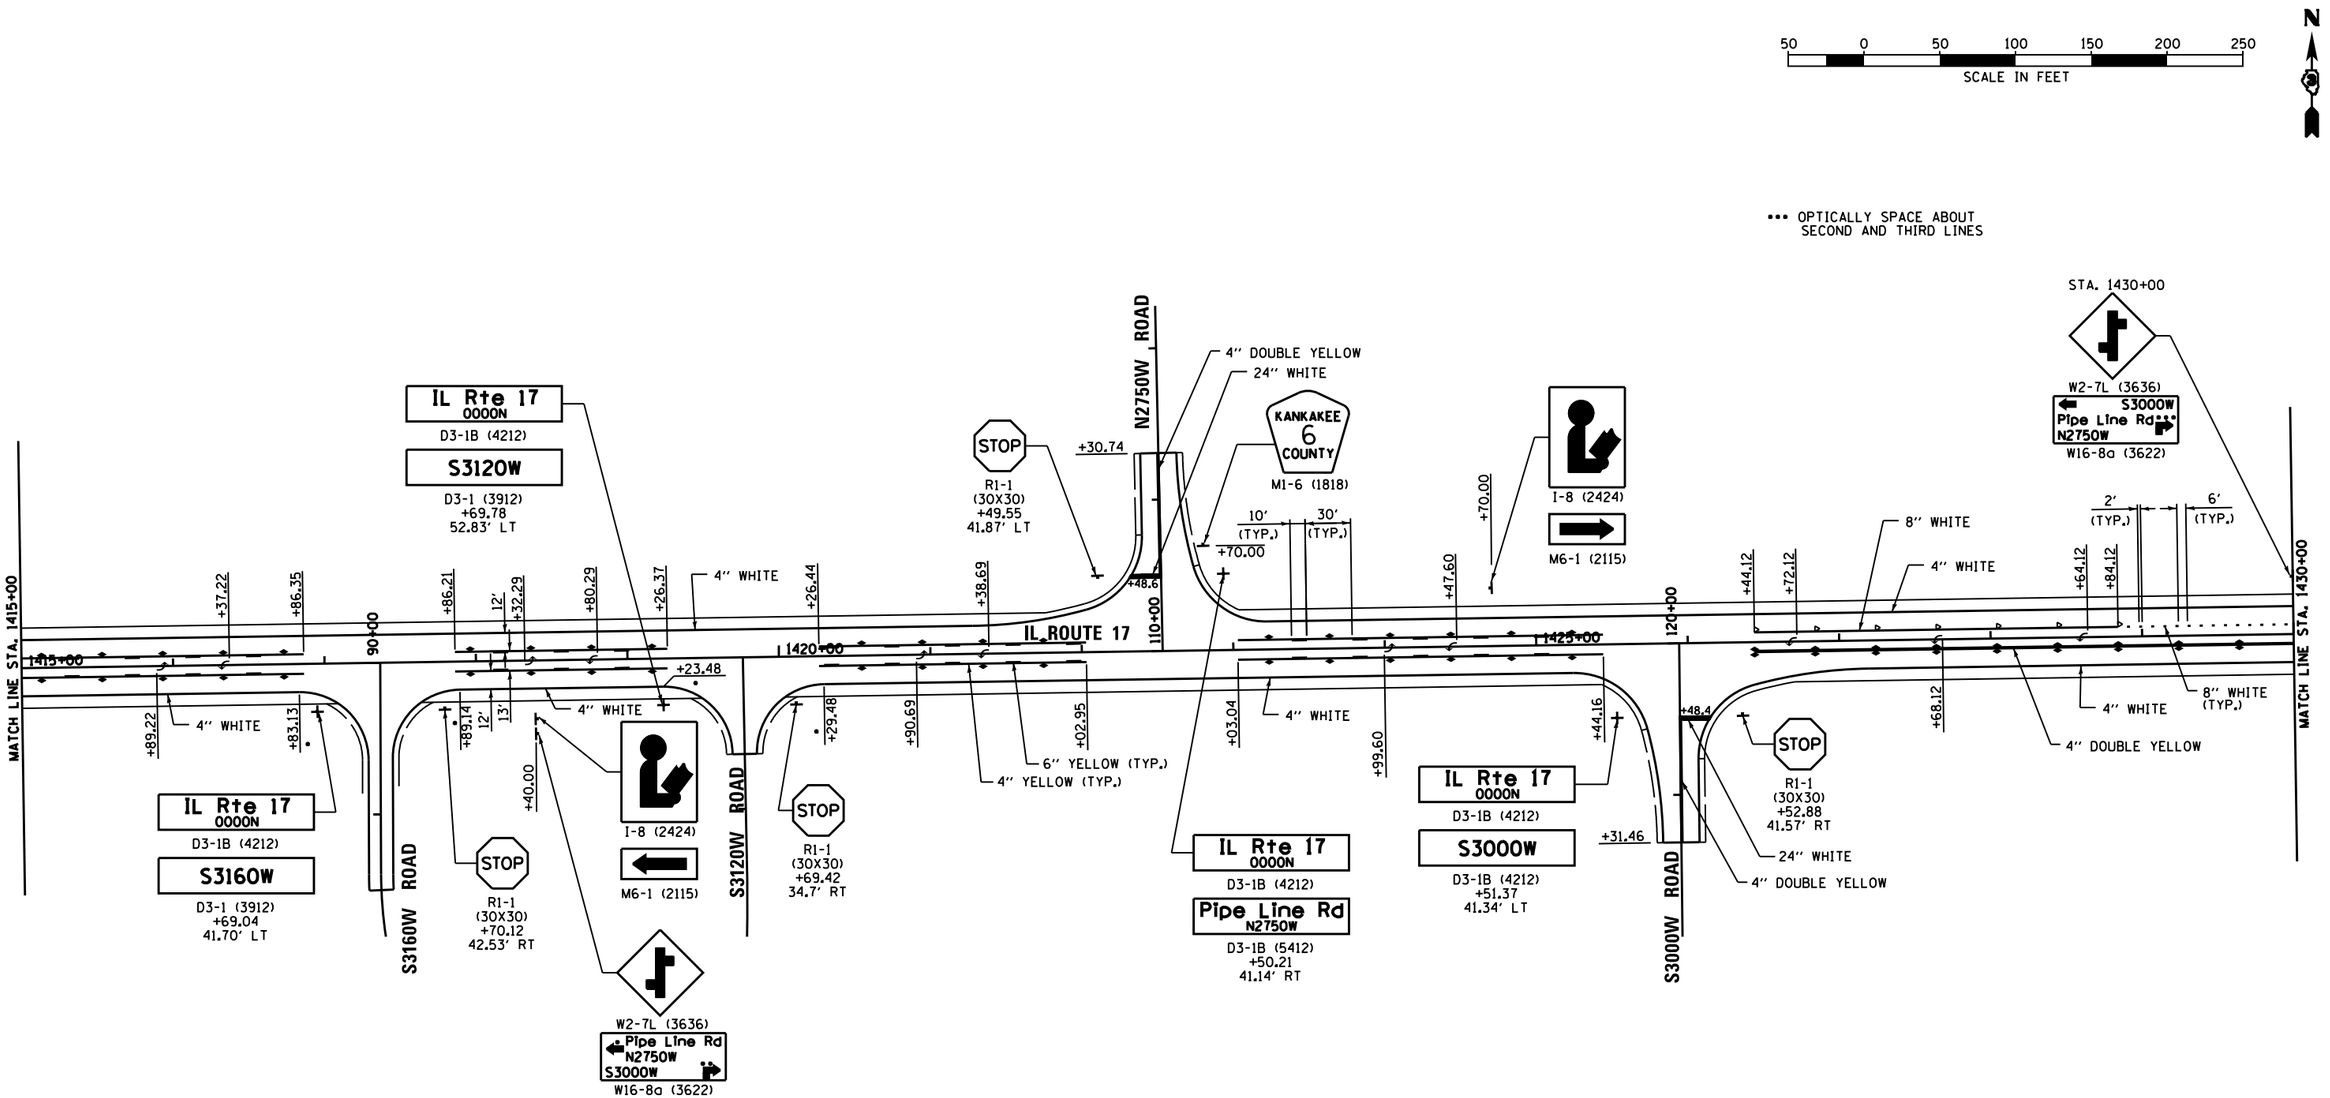

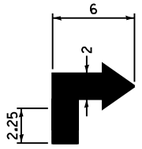

ADVANCE ARROW DETAIL

NOTE: ADVANCE ARROW PER THIS DETAIL AND SIGN W16-6P

- • OPTICALLY SPACE ABOUT FIRST AND SECOND LINES
- •• OPTICALLY SPACE ABOUT THIRD LINE

LEGEND

- ▸ ONE-WAY AMBER MARKER
- ▹ ONE-WAY CRYSTAL MARKER
- ◂▸ TWO-WAY AMBER MARKER
- • END 4" WHITE LINE

SEE HIGHWAY STANDARDS 720006 AND 781001

FILE NAME = D366905-SHT-PMK-1415-1430.DGN	USER NAME = --	DESIGNED - JKC	REVISED -
		DRAWN - LAG/NV	REVISED -
	PLOT SCALE = 1'=50'	CHECKED - JKC	REVISED -
	PLOT DATE = 07/13	DATE - 07/13	REVISED -

STATE OF ILLINOIS
DEPARTMENT OF TRANSPORTATION

PAVEMENT MARKING AND SIGNING PLANS – IL ROUTE 17

SCALE: 1"=50' | SHEET OF SHEETS | STA. 1415+00 TO STA. 1430+00

F.A.P. RTE.	SECTION	COUNTY	TOTAL SHEETS	SHEET NO.
41	(11)W&RS-1	KANKAKEE	450	158
		CONTRACT NO. 66905		
	ILLINOIS	FED. AID PROJECT		