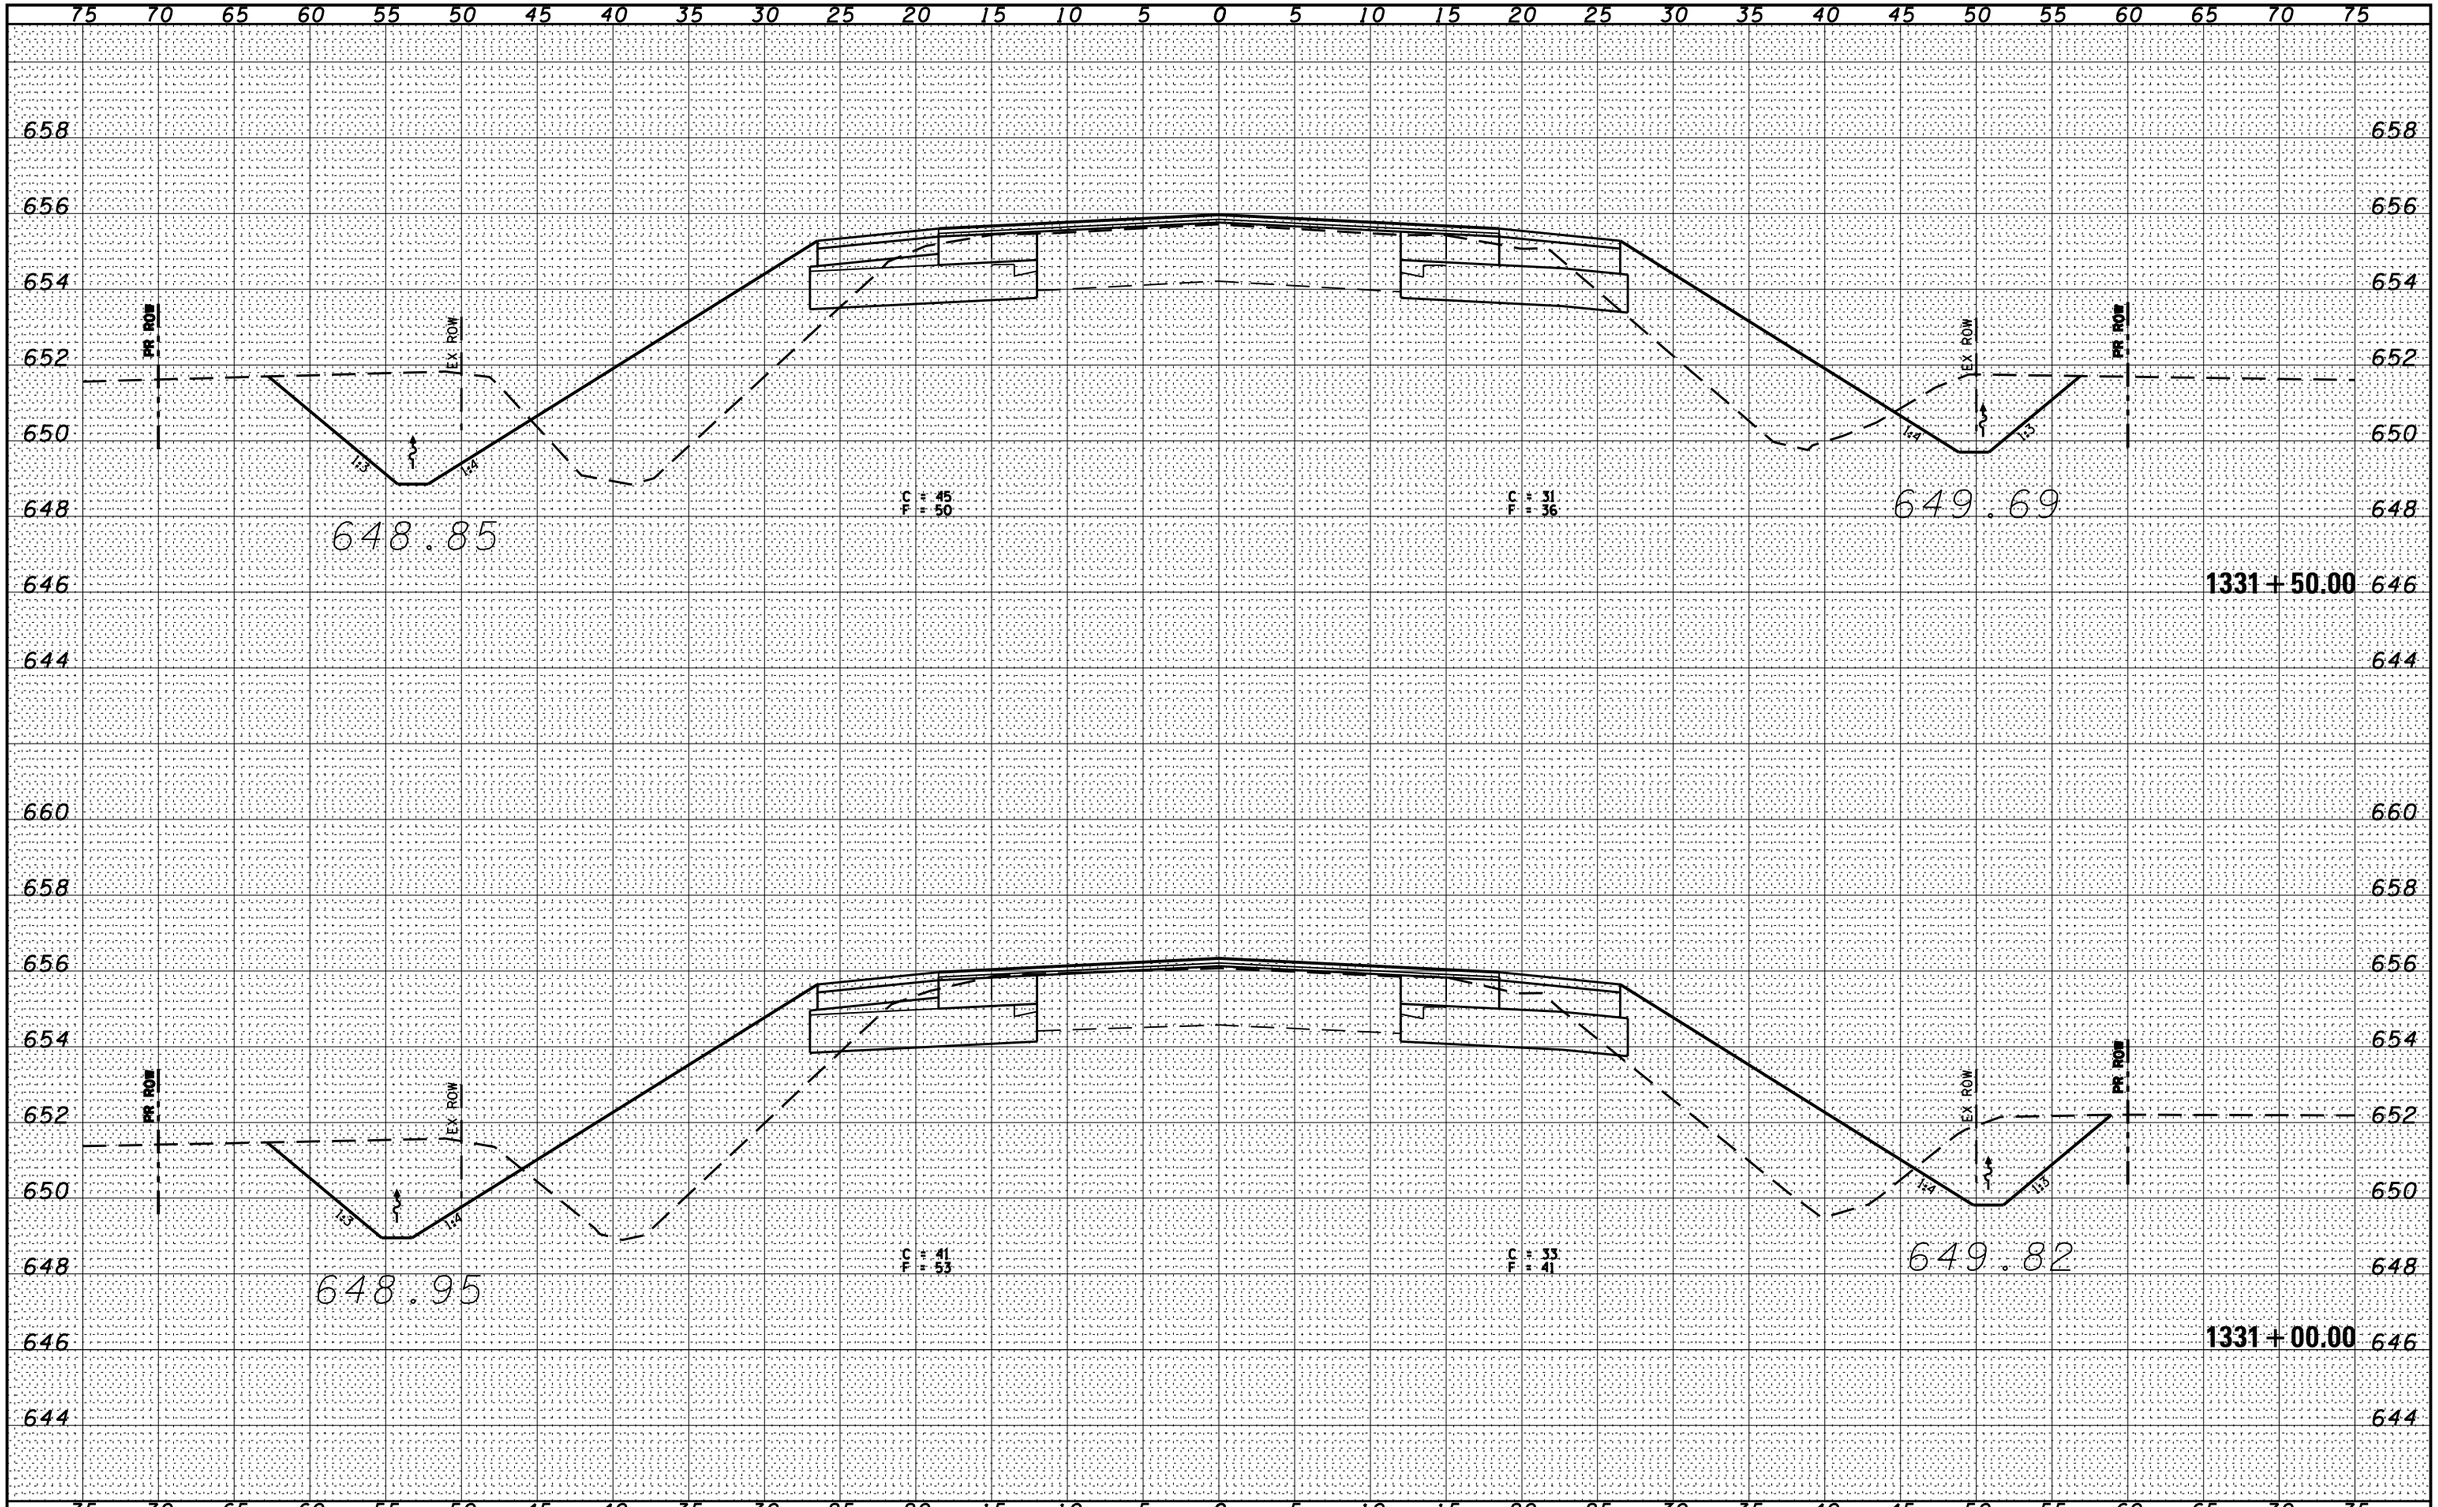

FINAL SURVEY	NOTE BOOK	SURVEYED	PLOTTED	TEMPLATE	AREAS	AREAS CHECKED
NO.		BY				
		DATE				

ORIGINAL SURVEY	NOTE BOOK	SURVEYED	PLOTTED	TEMPLATE	AREAS	AREAS CHECKED
NO.		BY	CHAMLIN & ASSOCIATES	LAG	JKC	---
		DATE	01/09	03/09	03/09	03/09

FILE NAME = D366905-SHT-XSSHT-IL17.DGN	USER NAME = ---	DESIGNED -	REVISED -
		DRAWN - LAG	REVISED -
	PLOT SCALE = 1"=5'	CHECKED - JKC	REVISED -
	PLOT DATE = 07/13	DATE - 07/13	REVISED -

STATE OF ILLINOIS
DEPARTMENT OF TRANSPORTATION

CROSS SECTIONS – IL 17

SCALE: 1"=5' | SHEET OF SHEETS | STA. 1331+00.00 TO STA. 1331+50.00

F.A.P. RTE.	SECTION	COUNTY	TOTAL SHEETS	SHEET NO.
41	(11)W&RS-1	KANKAKEE	450	216
		CONTRACT NO. 66905		
	ILLINOIS	FED. AID PROJECT		