FINAL SURVEY	NOTE BOOK	NO.
	SURVEYED	BY
	PLOTTED	
	TEMPLATE	
	AREAS	
	AREAS CHECKED	DATE

ORIGINAL SURVEY	NOTE BOOK	NO.
	SURVEYED	BY: CHAMLIN & ASSOCIATES — DATE: 01/09
	PLOTTED	LAG — 03/09
	TEMPLATE	JKC — 03/09
	AREAS	--- — 03/09
	AREAS CHECKED	03/09

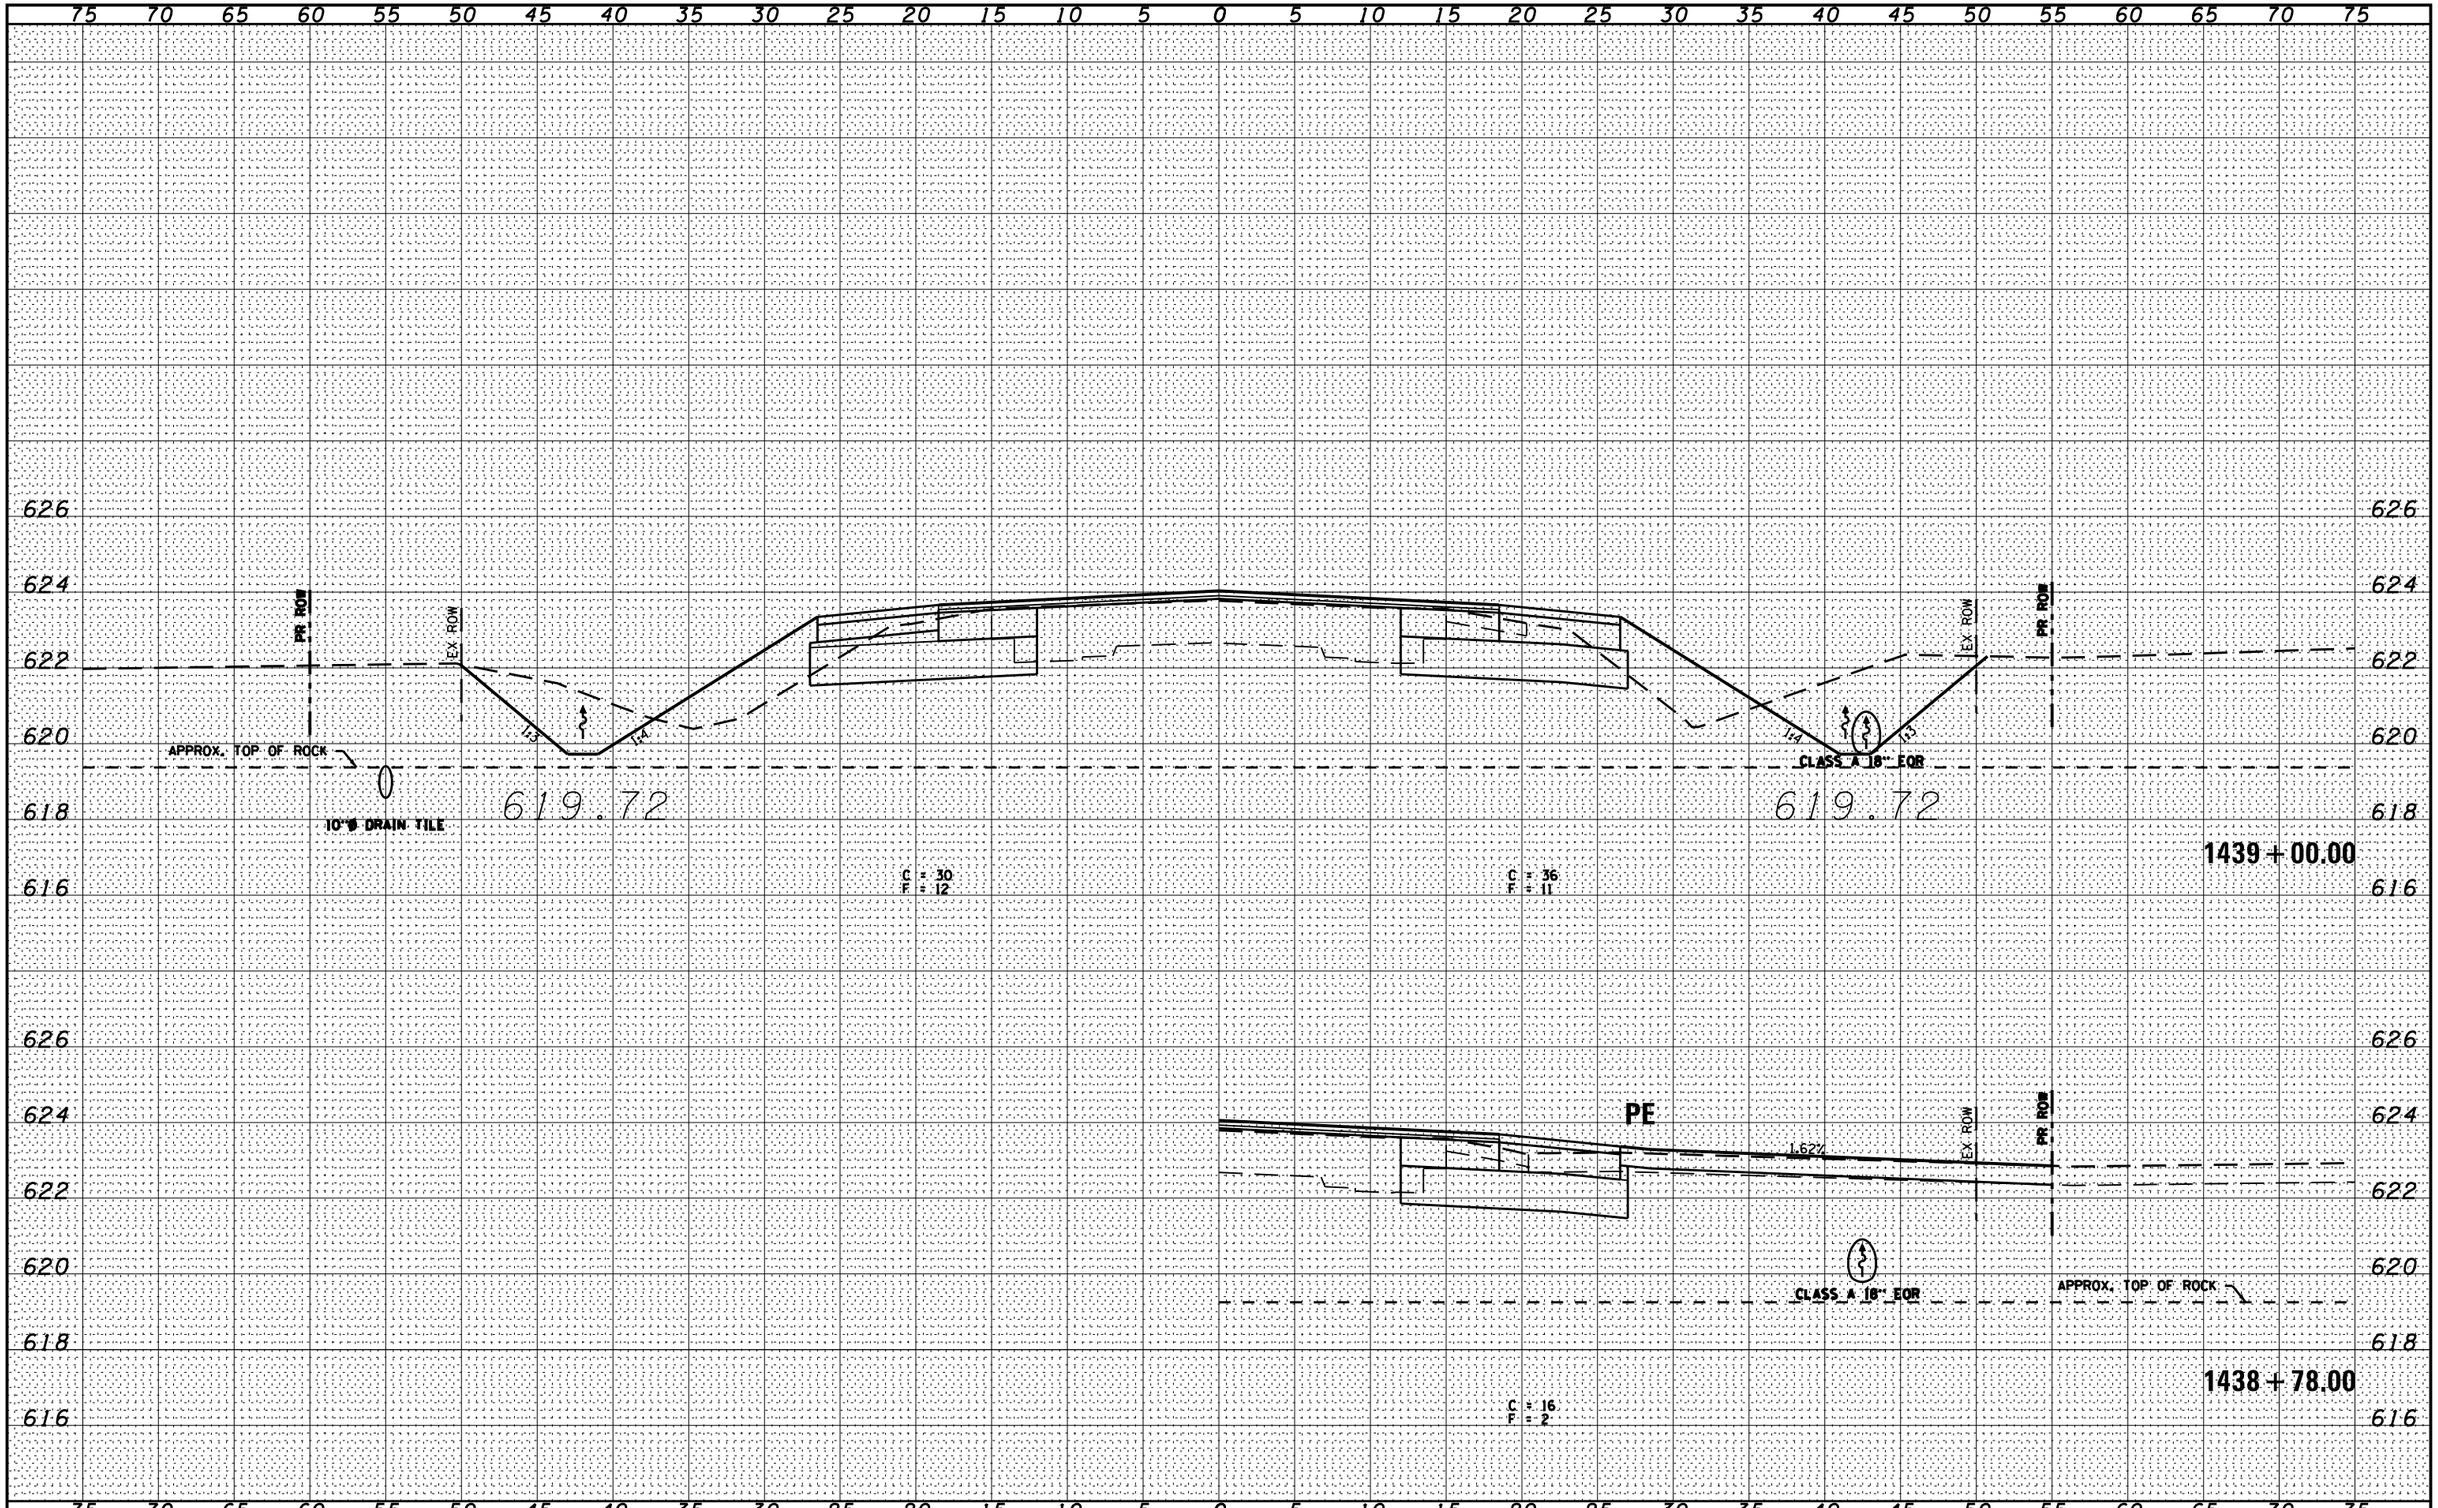

FILE NAME = 0366905-SHT-XSSHT-IL17.DGN	USER NAME = ---	DESIGNED -	REVISED -	STATE OF ILLINOIS DEPARTMENT OF TRANSPORTATION	CROSS SECTIONS – IL 17
		DRAWN - LAG	REVISED -		SCALE: 1"=5' | SHEET OF SHEETS | STA. 1438+78.00 TO STA.1439+00.00
	PLOT SCALE = 1'=5'	CHECKED - JKC	REVISED -		
	PLOT DATE = 07/13	DATE - 07/13	REVISED -		

F.A.P. RTE.	SECTION	COUNTY	TOTAL SHEETS	SHEET NO.
41	(11)W&RS-1	KANKAKEE	450	364
		CONTRACT NO. 66905		
	ILLINOIS FED. AID PROJECT			