| FINAL SURVEY | NOTE BOOK | NO. |
|---|---|---|
| SURVEYED | | |
| PLOTTED | | |
| TEMPLATE | | |
| AREAS | | |
| AREAS CHECKED | | |

| BY | DATE |
|---|---|
| | |
| | |
| | |
| | |
| | |

| ORIGINAL SURVEY | NOTE BOOK | NO. |
|---|---|---|
| SURVEYED | CHAMLIN & ASSOCIATES | 01/09 |
| PLOTTED | LAG | 03/09 |
| TEMPLATE | JKC | 03/09 |
| AREAS | --- | 03/09 |
| AREAS CHECKED | | 03/09 |

| BY | DATE |
|---|---|
| CHAMLIN & ASSOCIATES | 01/09 |
| LAG | 03/09 |
| JKC | 03/09 |
| --- | 03/09 |

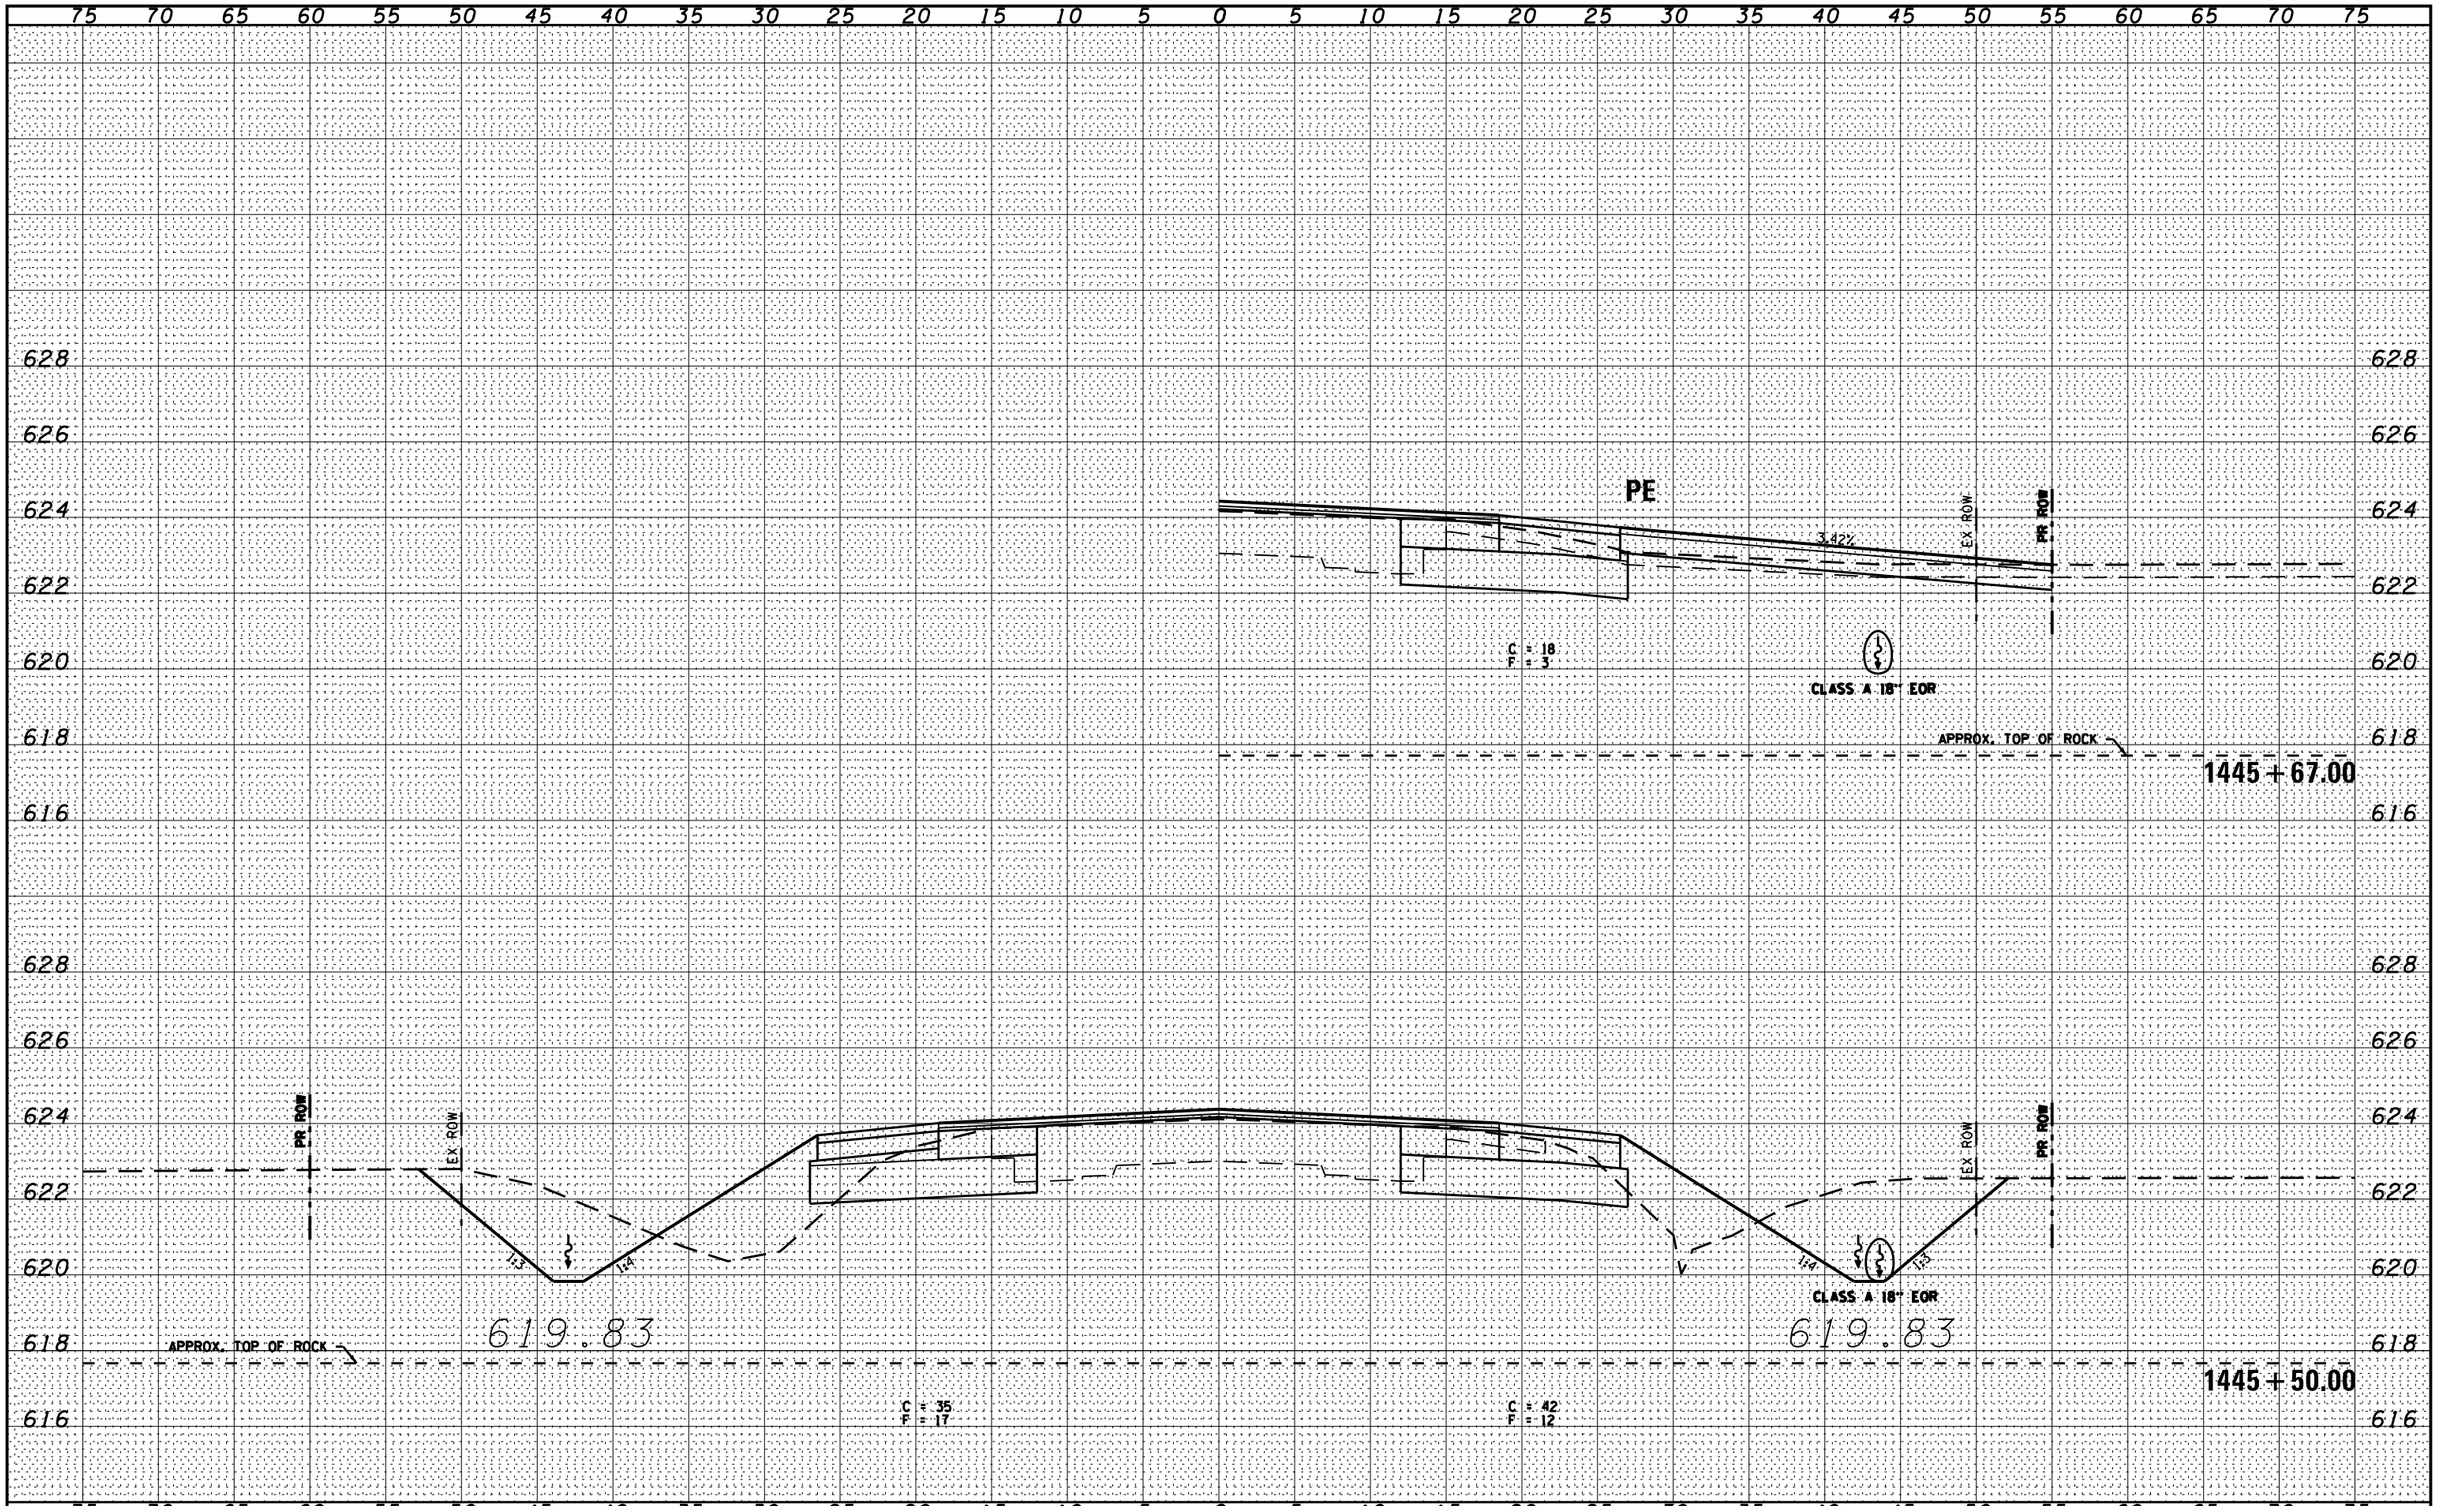


| | | | |
|---|---|---|---|
| FILE NAME = D366905-SHT-XSSHT-IL17.DGN | USER NAME = --- | DESIGNED - | REVISED - |
| | | DRAWN - LAG | REVISED - |
| | PLOT SCALE = 1'=5' | CHECKED - JKC | REVISED - |
| | PLOT DATE = 07/13 | DATE - 07/13 | REVISED - |

**STATE OF ILLINOIS**
**DEPARTMENT OF TRANSPORTATION**

**CROSS SECTIONS – IL 17**

SCALE: 1"=5' | SHEET OF SHEETS | STA. 1445+50.00 TO STA. 1445+67.00

| F.A.P. RTE. | SECTION | COUNTY | TOTAL SHEETS | SHEET NO. |
|---|---|---|---|---|
| 41 | (1)W&RS-1 | KANKAKEE | 450 | 374 |
| | | CONTRACT NO. 66905 | | |
| | ILLINOIS FED. AID PROJECT | | | |